Lancing Double Glazing

FENSA · Plastics Window Federation

LDG House
1/3. Sompting Road
Lancing
West Sussex
BN15 9HW
01903 767 414

CONSERVATORY DESIGN

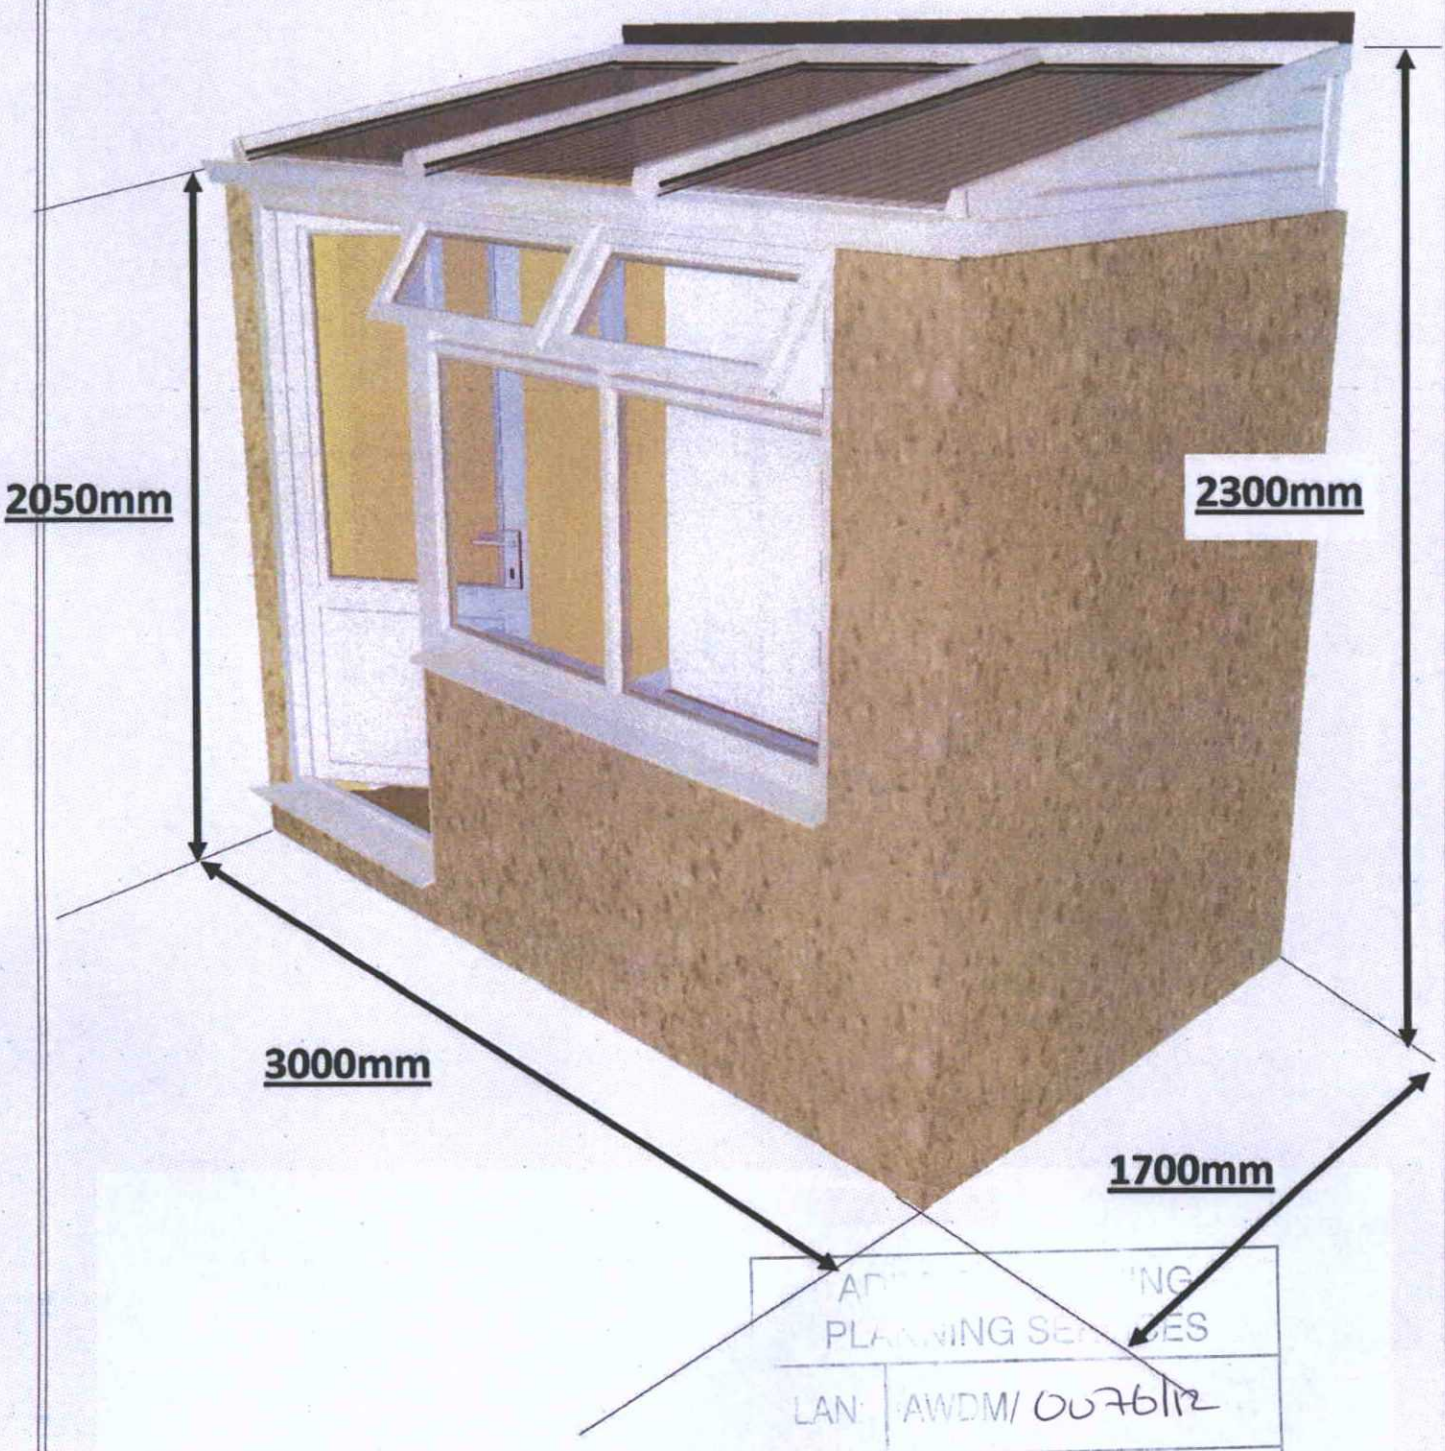

PLANNING SERVICES
LAN: AWDM/0076/12
DATE VALID 06/02/12