

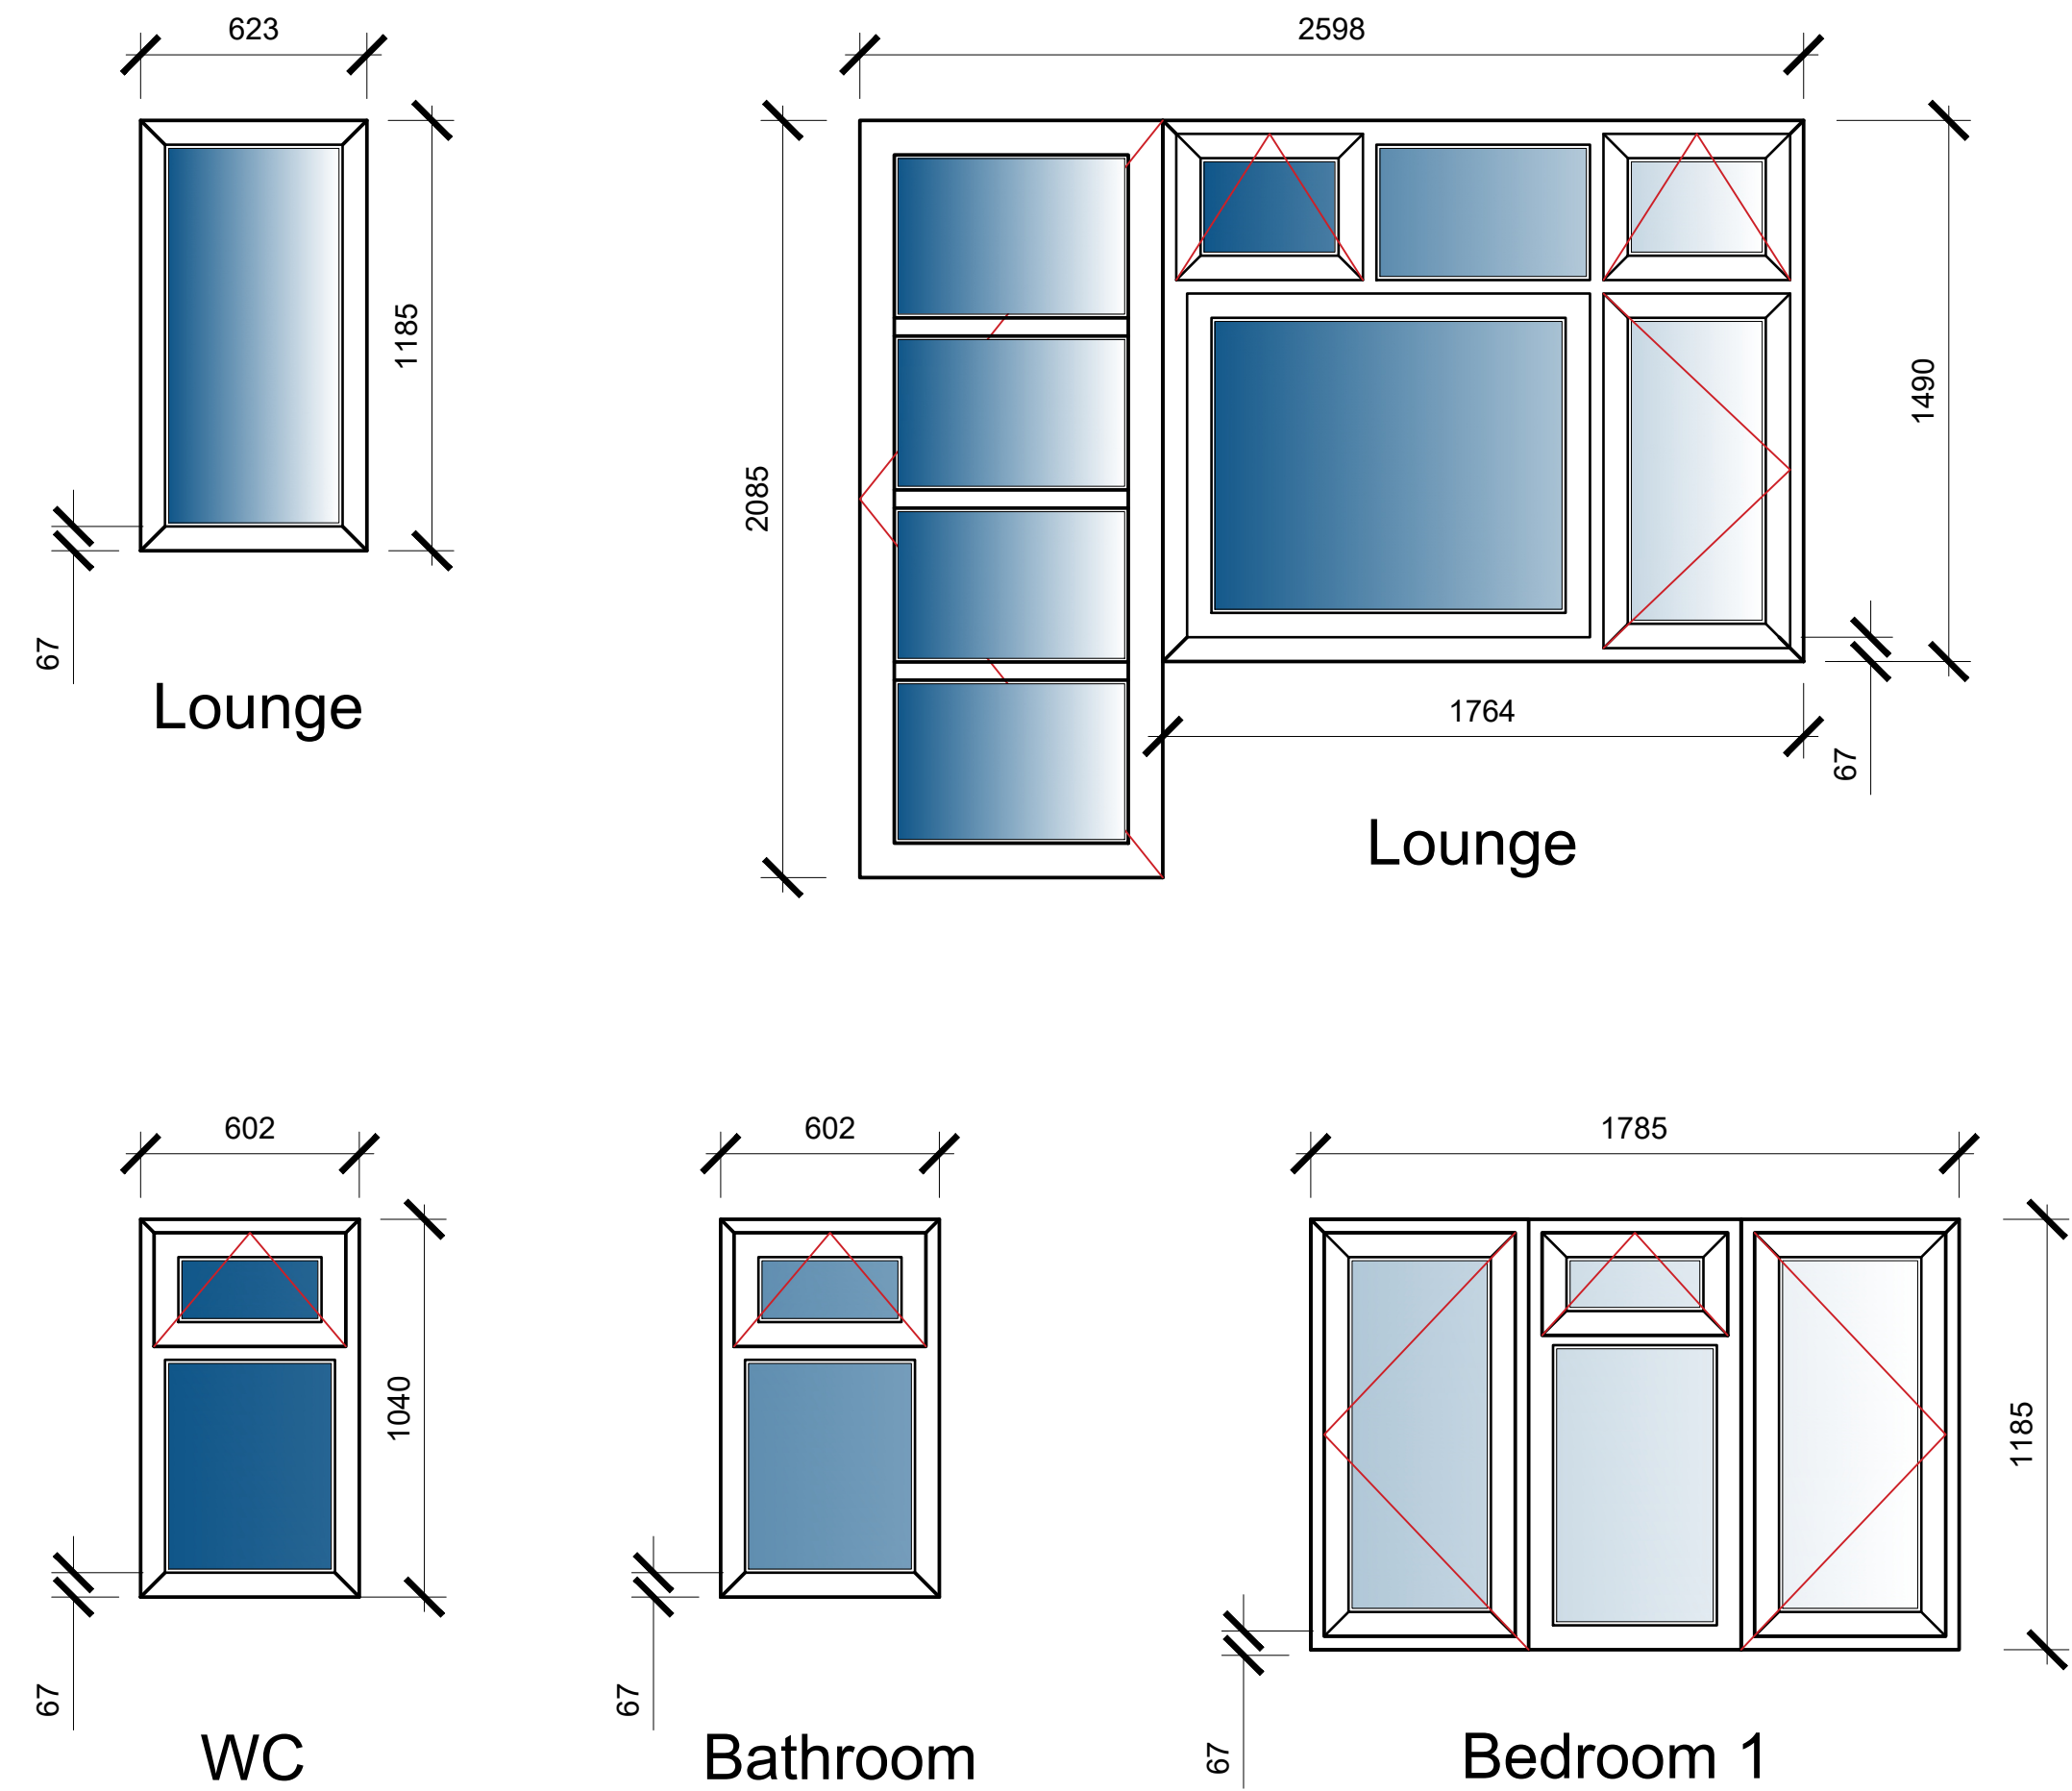
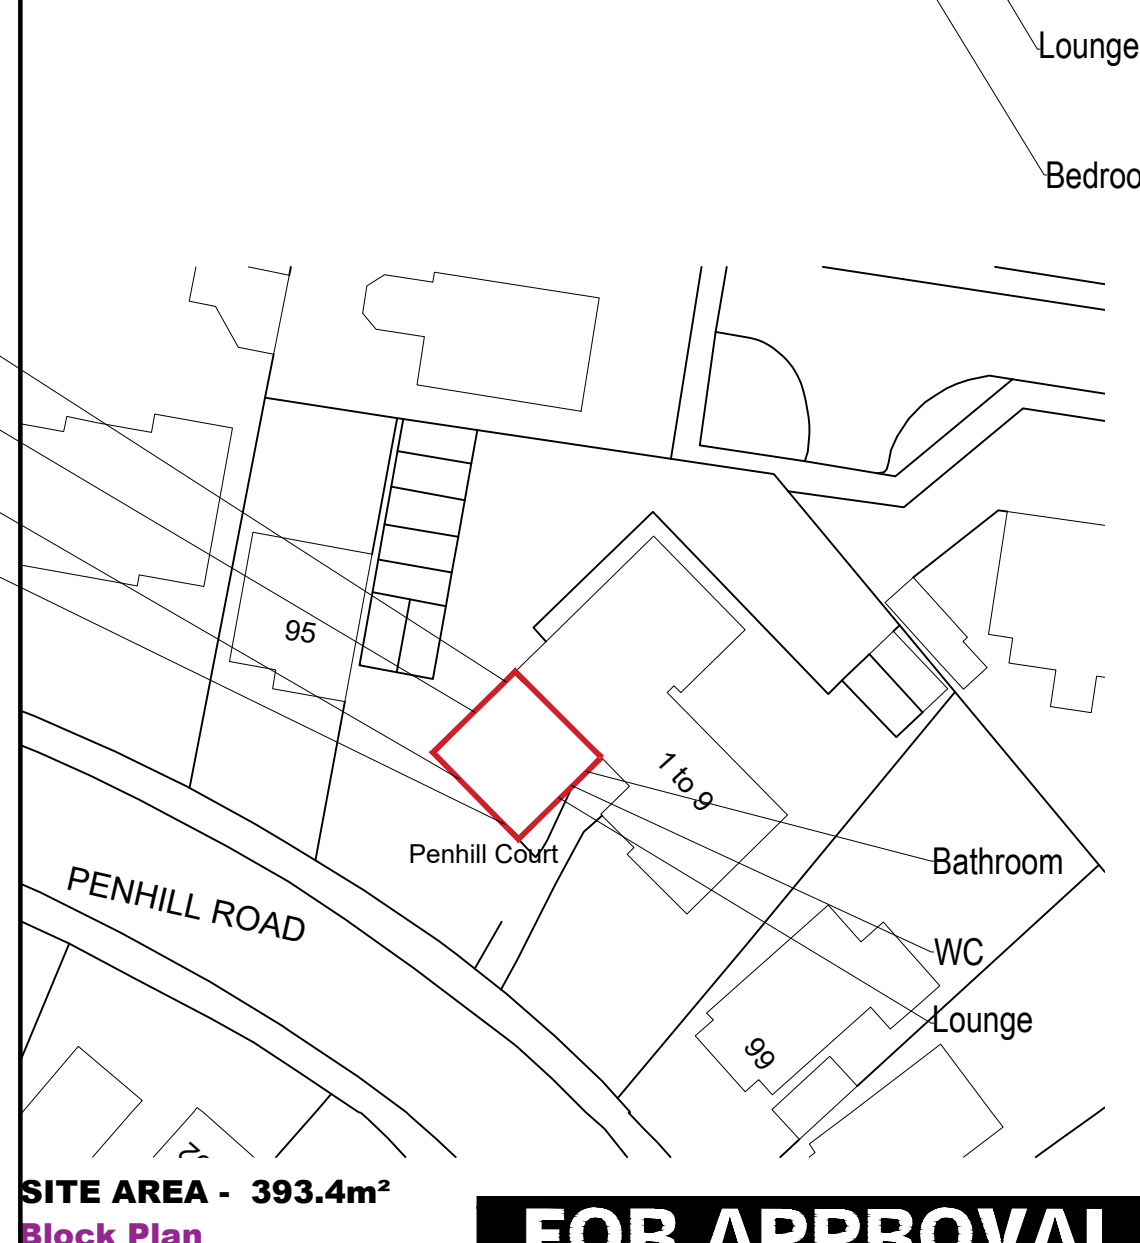
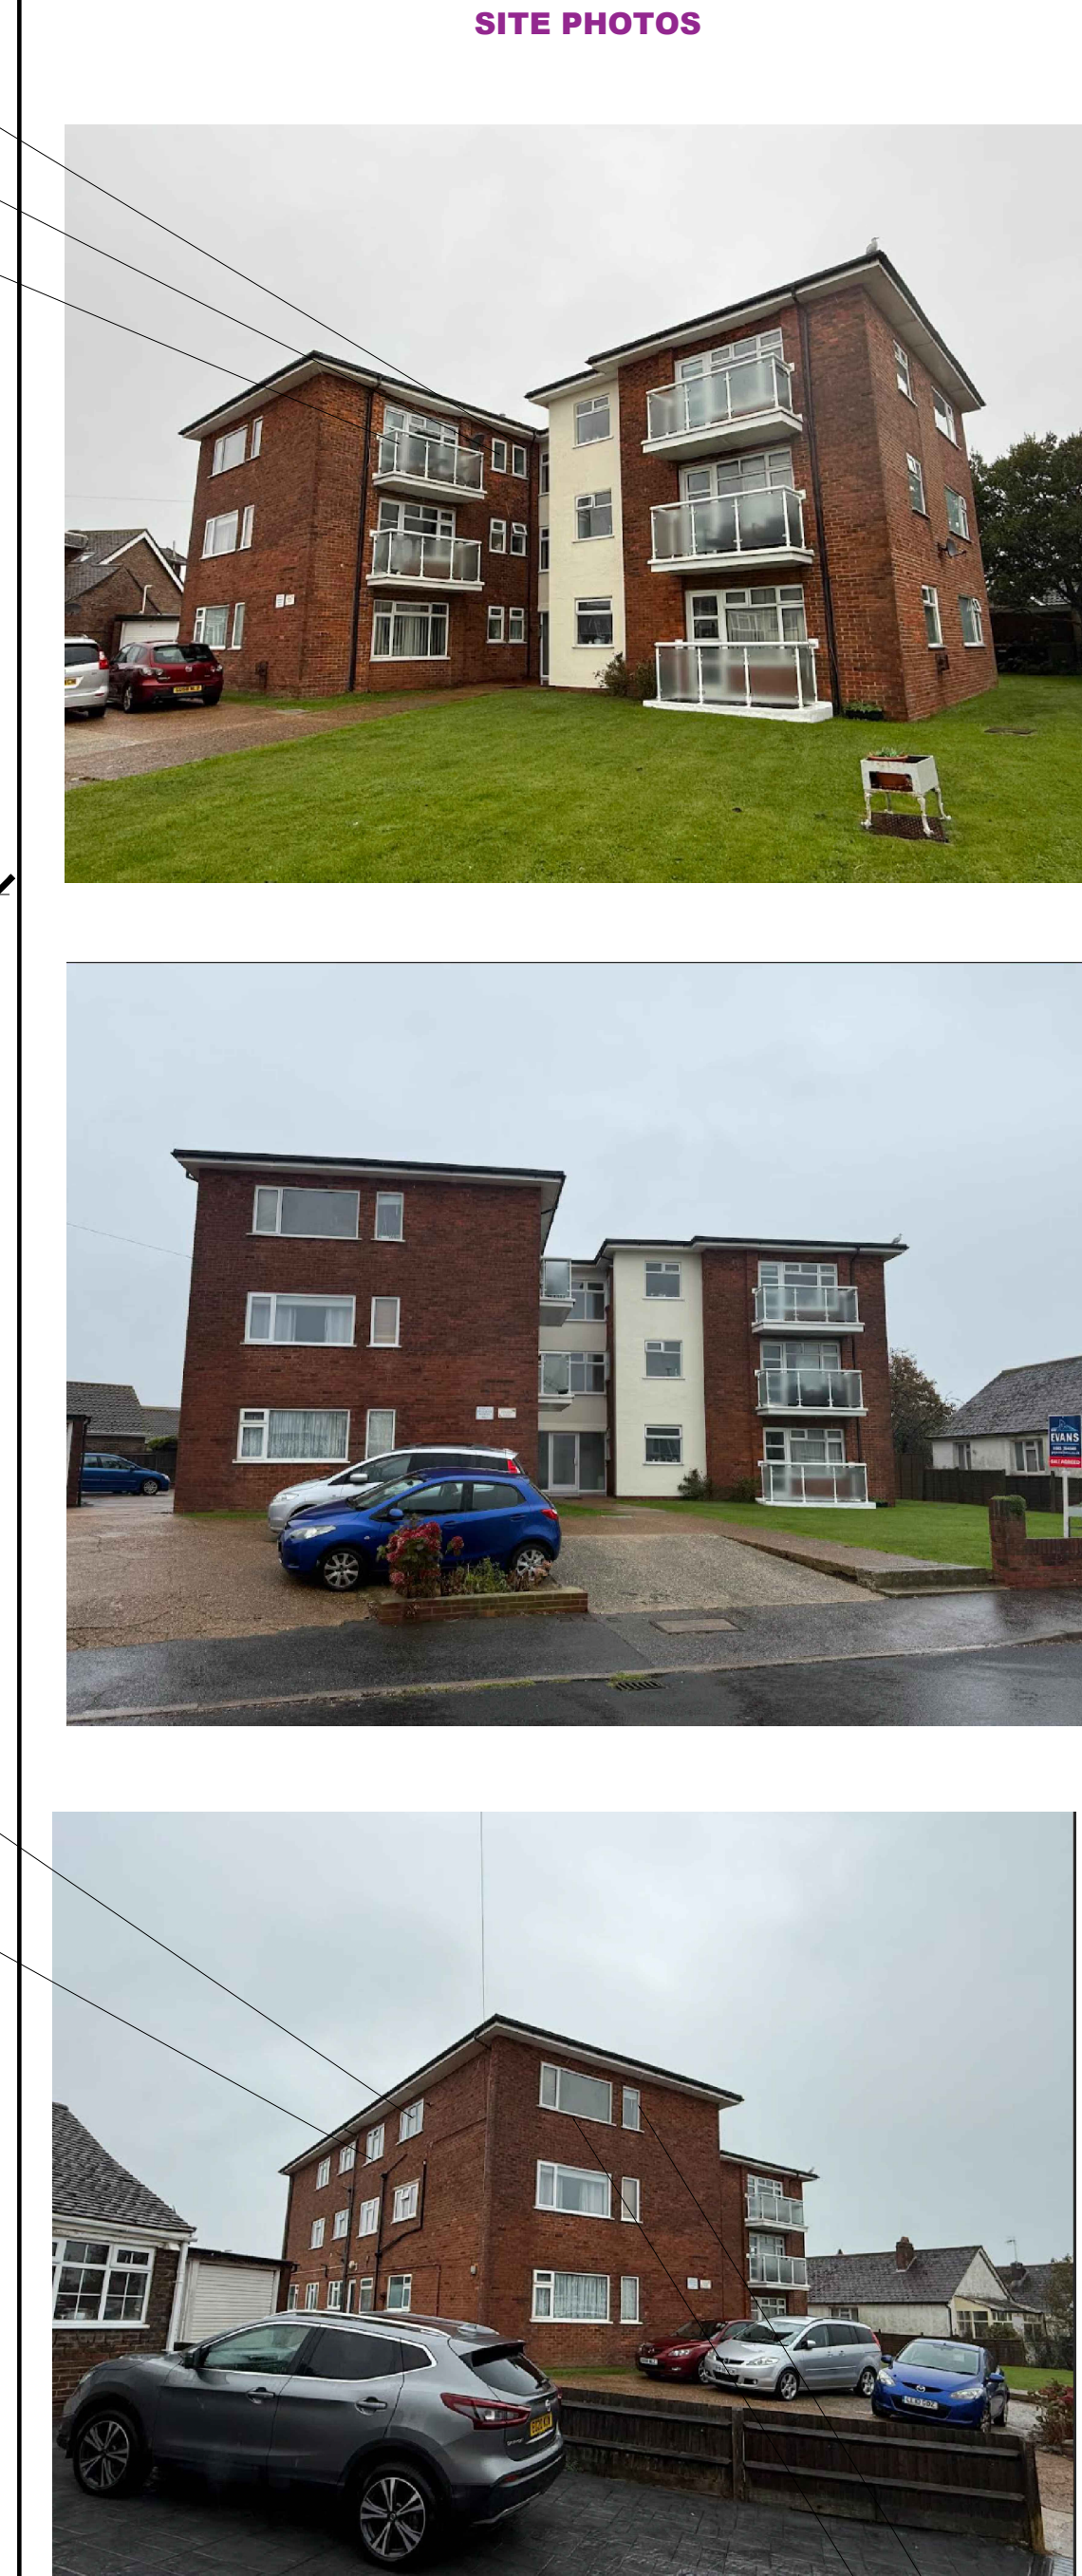
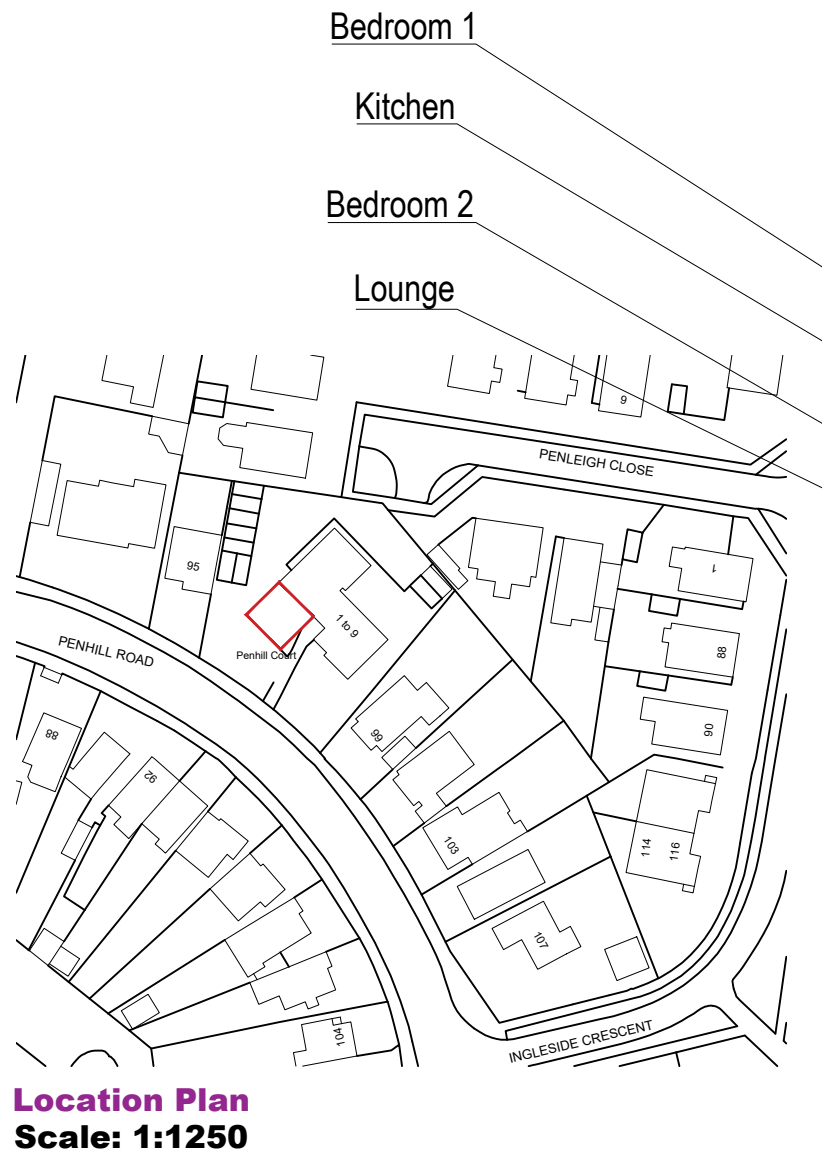


PROPOSED

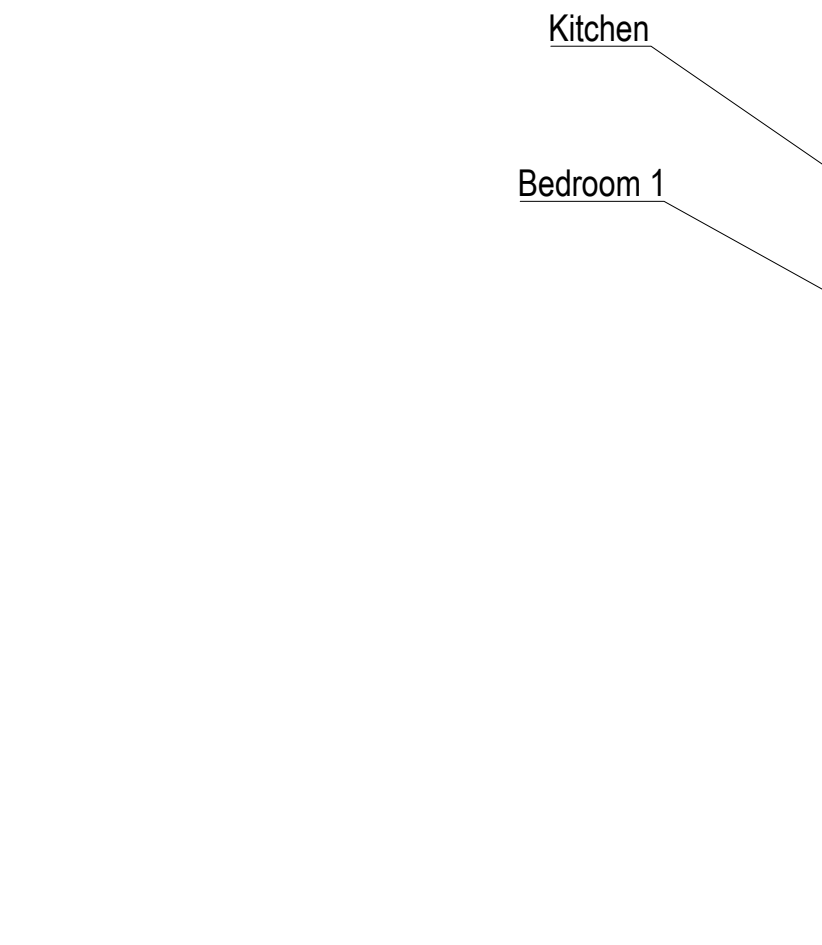


All existing UPVC windows to be removed and replaced with UPVC windows by FENSA registered Contractor.

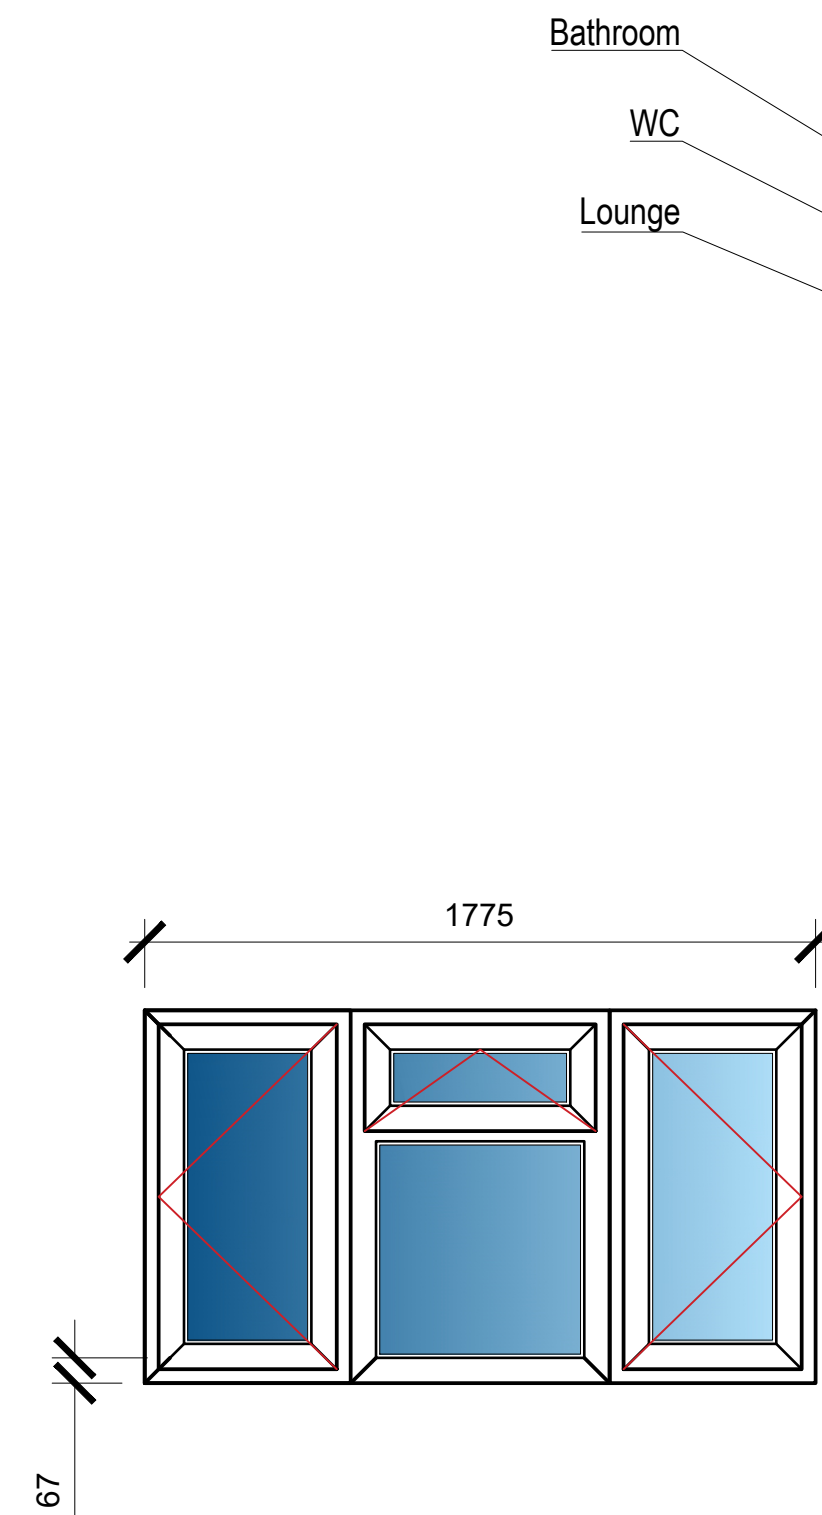

FOR APPROVAL

NOTE:
This drawing is to be read in conjunction with the Construction Notes and Structural Engineer's details.
The Contractor is responsible for all setting out and must check levels and dimensions on site before ordering materials or commencing work.
Refer to written dimensions only. Do not scale from drawings, except for the purposes of Planning assessment.
The Architect is to be immediately notified of any omissions or discrepancies.
Building work should not commence until all statutory approvals have been granted, i.e. Planning, Building Control, etc.
If a public sewer is discovered, consent to 'Build-over/Close-to' may be required from the Water Authority.

PARTY WALLS:
Work to Party Walls (including insertion of flashings, beam bearings, etc) are subject to Party Wall agreements with neighbours and are to be arranged by the Client in accordance with the Party Wall Act (i.e. Providing two months written notice)

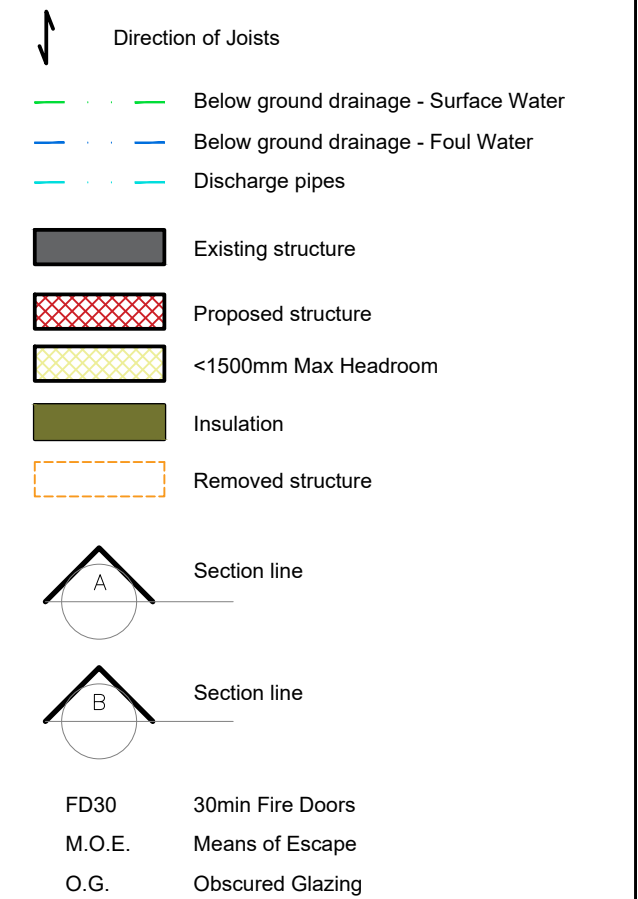

Revision	Date	Details	Initials
B	15/01/2026	Planning Amendments	DLS
A	02/12/2024	Client Amendments	DLS

These drawings and designs are the property of Shear Architectural Design Ltd and must not be copied, retained, or used without prior written consent. © Copyright

SHEAR
ARCHITECTURAL

CREATE INSPIRE ENHANCE

Maritime House - 2nd Floor Echo 3 office
Basin Rd N,
Portslade,
Brighton
BN41 1WR
07881 656512
info@sheararchitecturaldesign.co.uk
www.sheararchitecturaldesign.co.uk

PROJECT:
7 Penhill Court,
Penhill Rd, Lancing
BN15 8HE

DRAWING TITLE:

Change of Windows / doors to flat

DATE:	03/11/2025
SCALE:	Various @ A1
DRAWN:	DS
CHECKED:	-
SHEET	OF

25/058	PL1	A
PROJECT NUMBER:	DRAWING NUMBER:	REVISION: