Drawn by: Daniel Vieru	Revision 4	Page 2
Date: February 2008	Dimensions in mm	Size A1
Property of Mr. & Mrs. VIERU		
51 LANSDOWNE ROAD, WORTHING, BN11 5HB		
PROPOSED EXTENSION AT:		

Roof to be tiles to match existing on 40/54° pitch roof.
Walls to be face brickwork up to existing plinth level
then white render & mock Tudor to match.
Chimney to be face brickwork matching the existing.

PROPOSED TOP FLOOR PLAN

SCALE 1:50

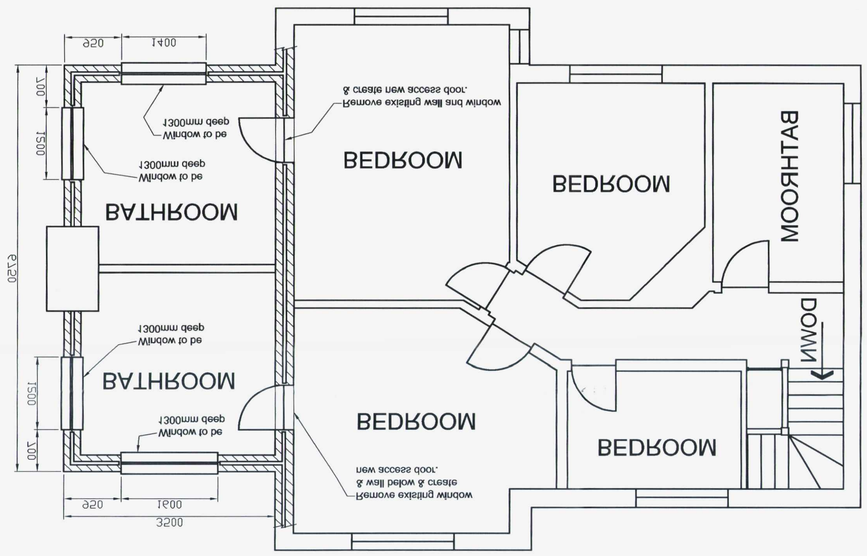

PROPOSED GROUND FLOOR PLAN

SCALE 1:50

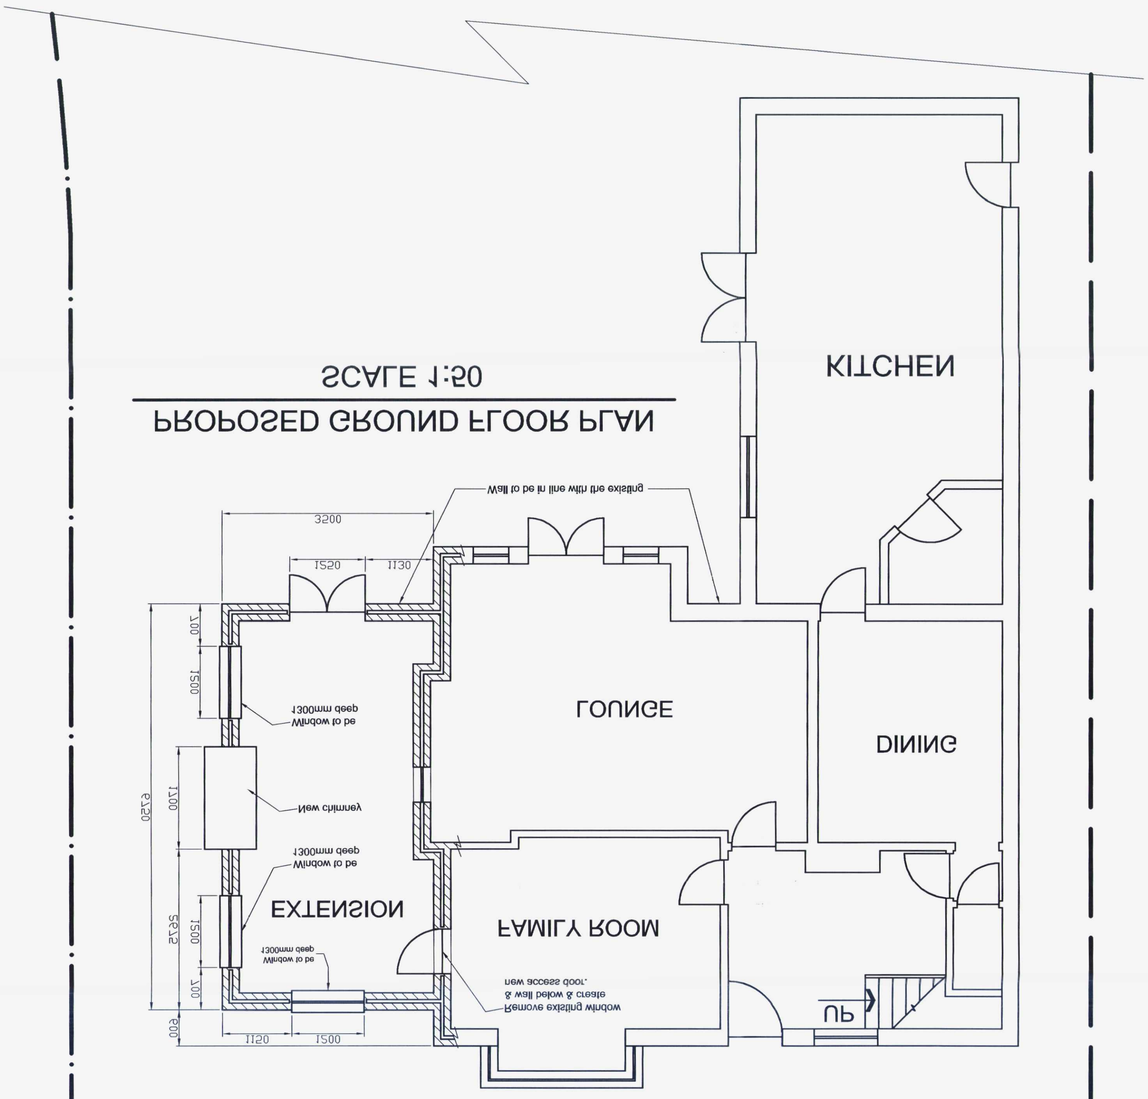

REVISED PLAN

T.P. OFFICE COPY

MB 1 0 + 1 1 2007
TP REF NO
DEPOSITED 8 2 08
BOROUGH OF WORTHING

Drawn by: Daniel Vieru	Revision 4	Page 1
Date: February 2008	Dimensions in mm	Size A1
Property of Mr. & Mrs. VIERU		
51 LANSDOWNE ROAD, WORTHING, BN11 5HB		
PROPOSED EXTENSION AT:		

Roof to be tiles to match existing on 40/54° pitch roof.
Walls to be face brickwork up to existing plinth level
then white render & mock Tudor to match.
Chimney to be face brickwork matching the existing.

SOUTH ELEVATION VIEW

SCALE 1:50



NORTH ELEVATION VIEW

SCALE 1:50

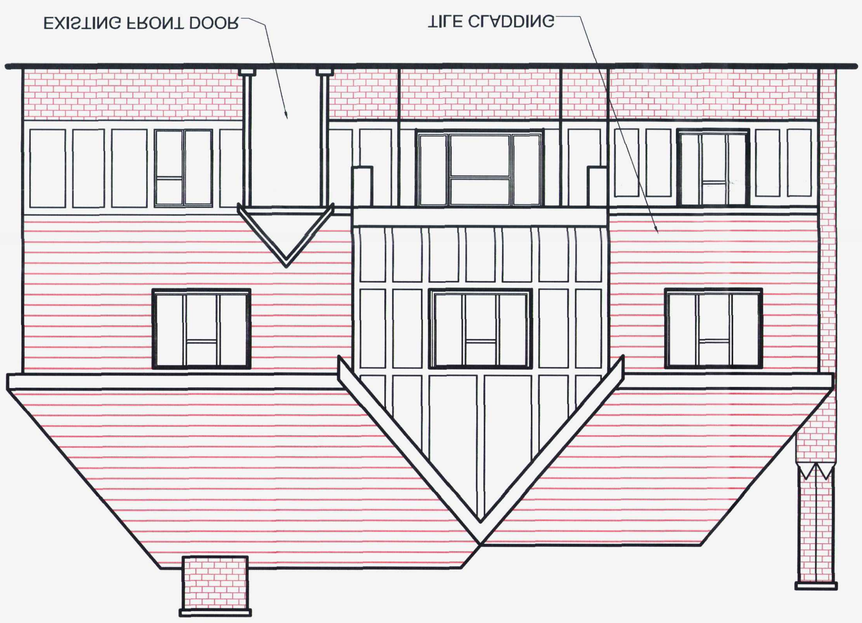

BLOCK PLAN

SCALE 1:500

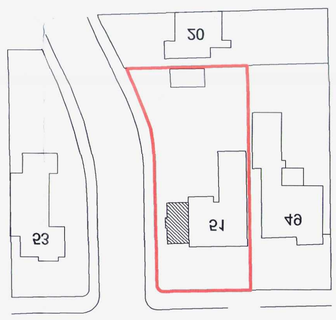

WEST ELEVATION VIEW

SCALE 1:50

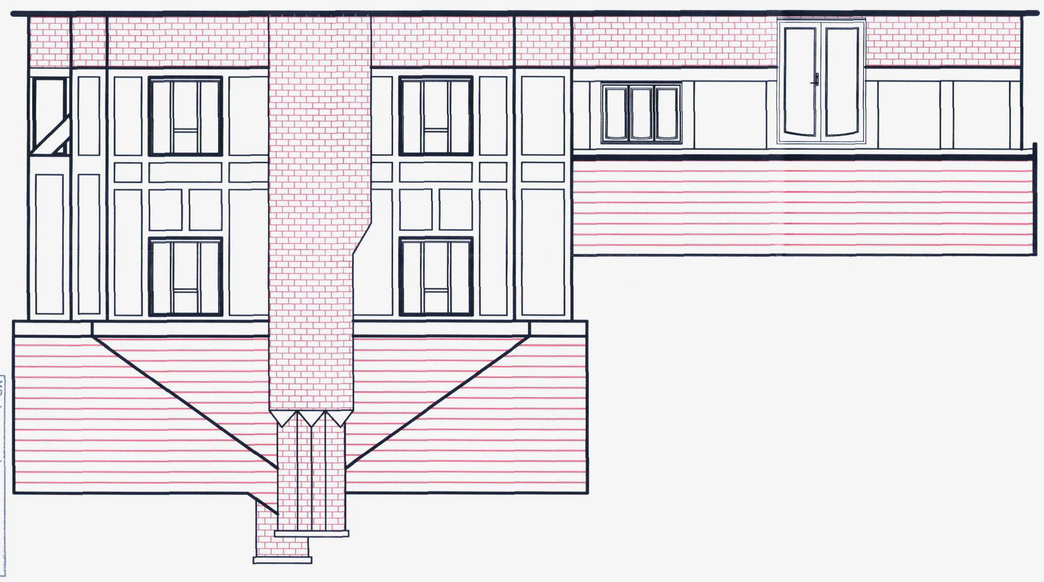

SITE PLAN

SCALE 1:1250

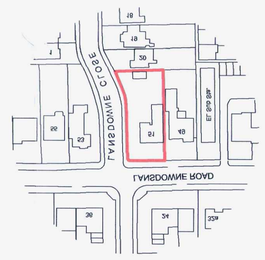

REVISED PLAN

1st OFFICE COPY

MB / 04 / 1205 / LDT
DEPOSITED 8.2.08
BOROUGH OF WORTHING