Proposed

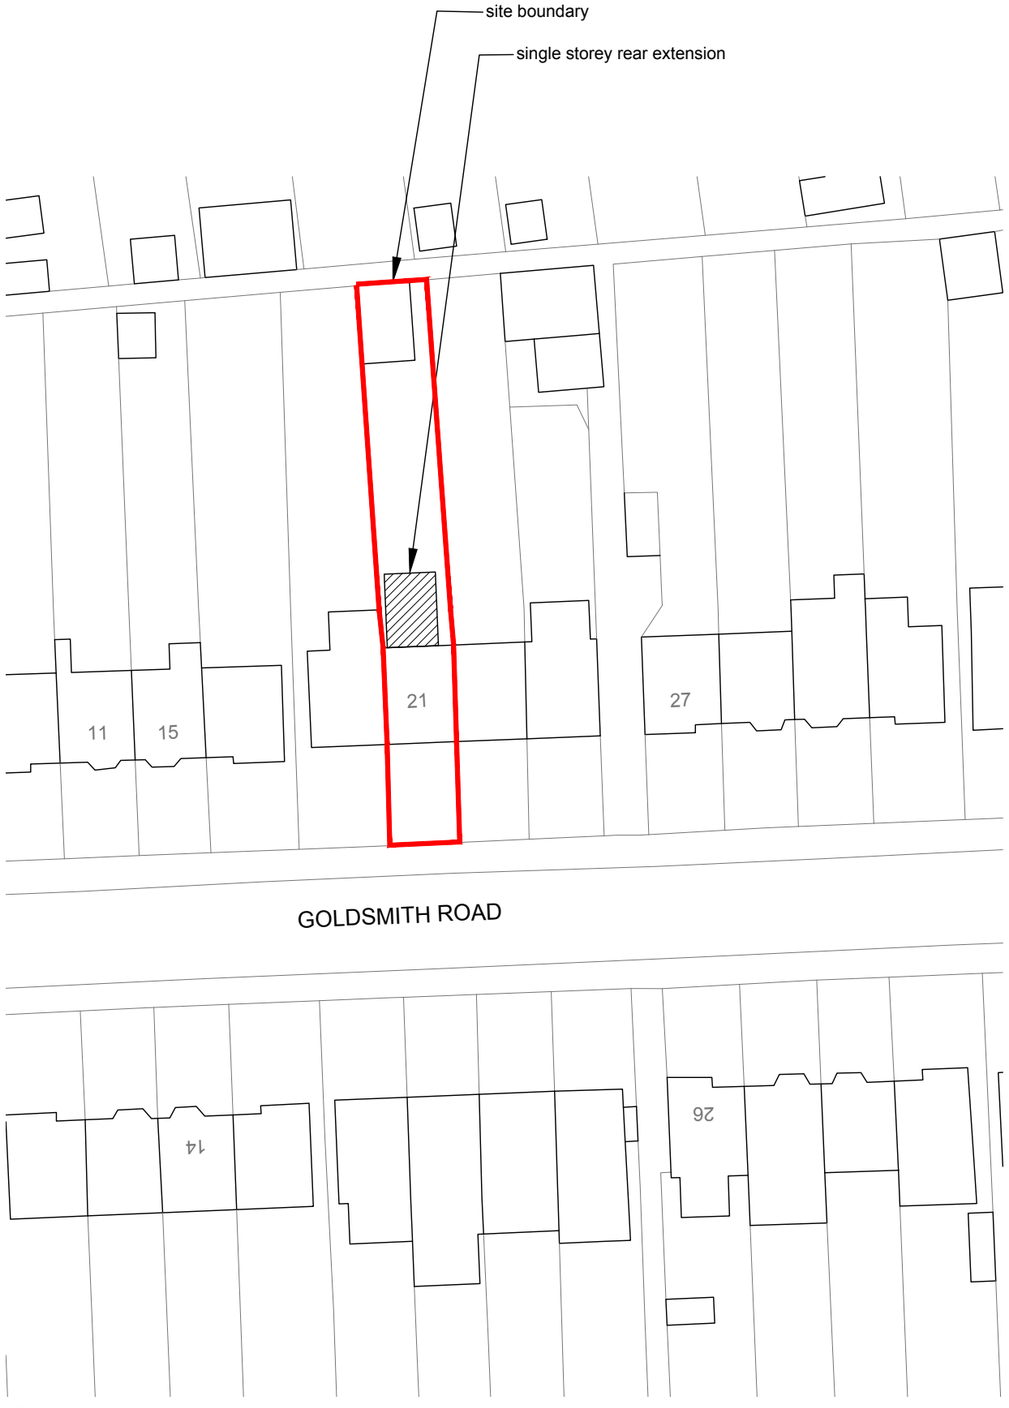

SITE PLAN
1:500 @ A3

Crown Copyright and database rights 2024 OS Licence no. AC0000849896

SCALE BAR 1:500
0 10 20 50

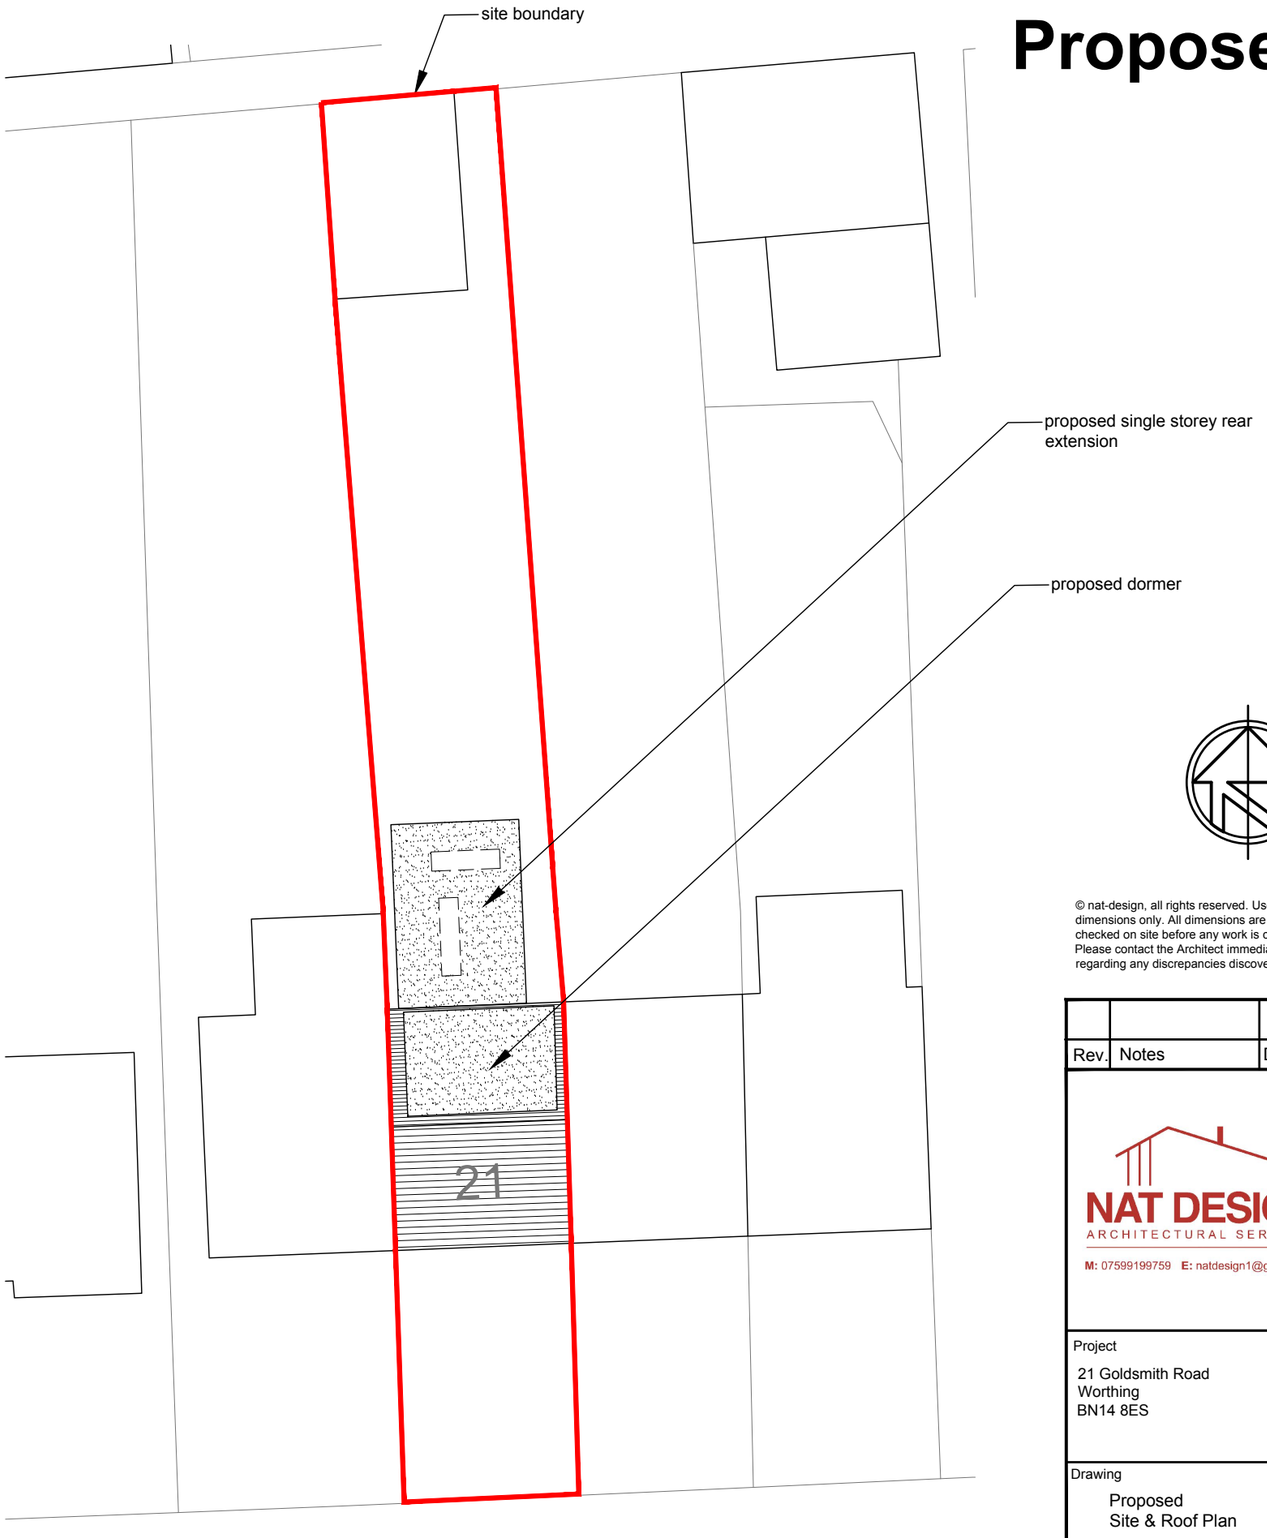

ROOF PLAN
1:200 @ A3

Crown Copyright and database rights 2024 OS Licence no. AC0000849896

SCALE BAR 1:200
0 5 10 15

© nat-design, all rights reserved. Use figured dimensions only. All dimensions are to be checked on site before any work is carried out. Please contact the Architect immediately regarding any discrepancies discovered on site.

Rev.	Notes	Date

NAT DESIGN
ARCHITECTURAL SERVICES
M: 07599199759 E: natdesign1@gmail.com

Project
21 Goldsmith Road
Worthing
BN14 8ES

Drawing
Proposed
Site & Roof Plan

Drawn By	Scale
NSE	as shown
Date	Revision
Feb 2024	-

Drawing No.
1025 - DPA - 02