Windows

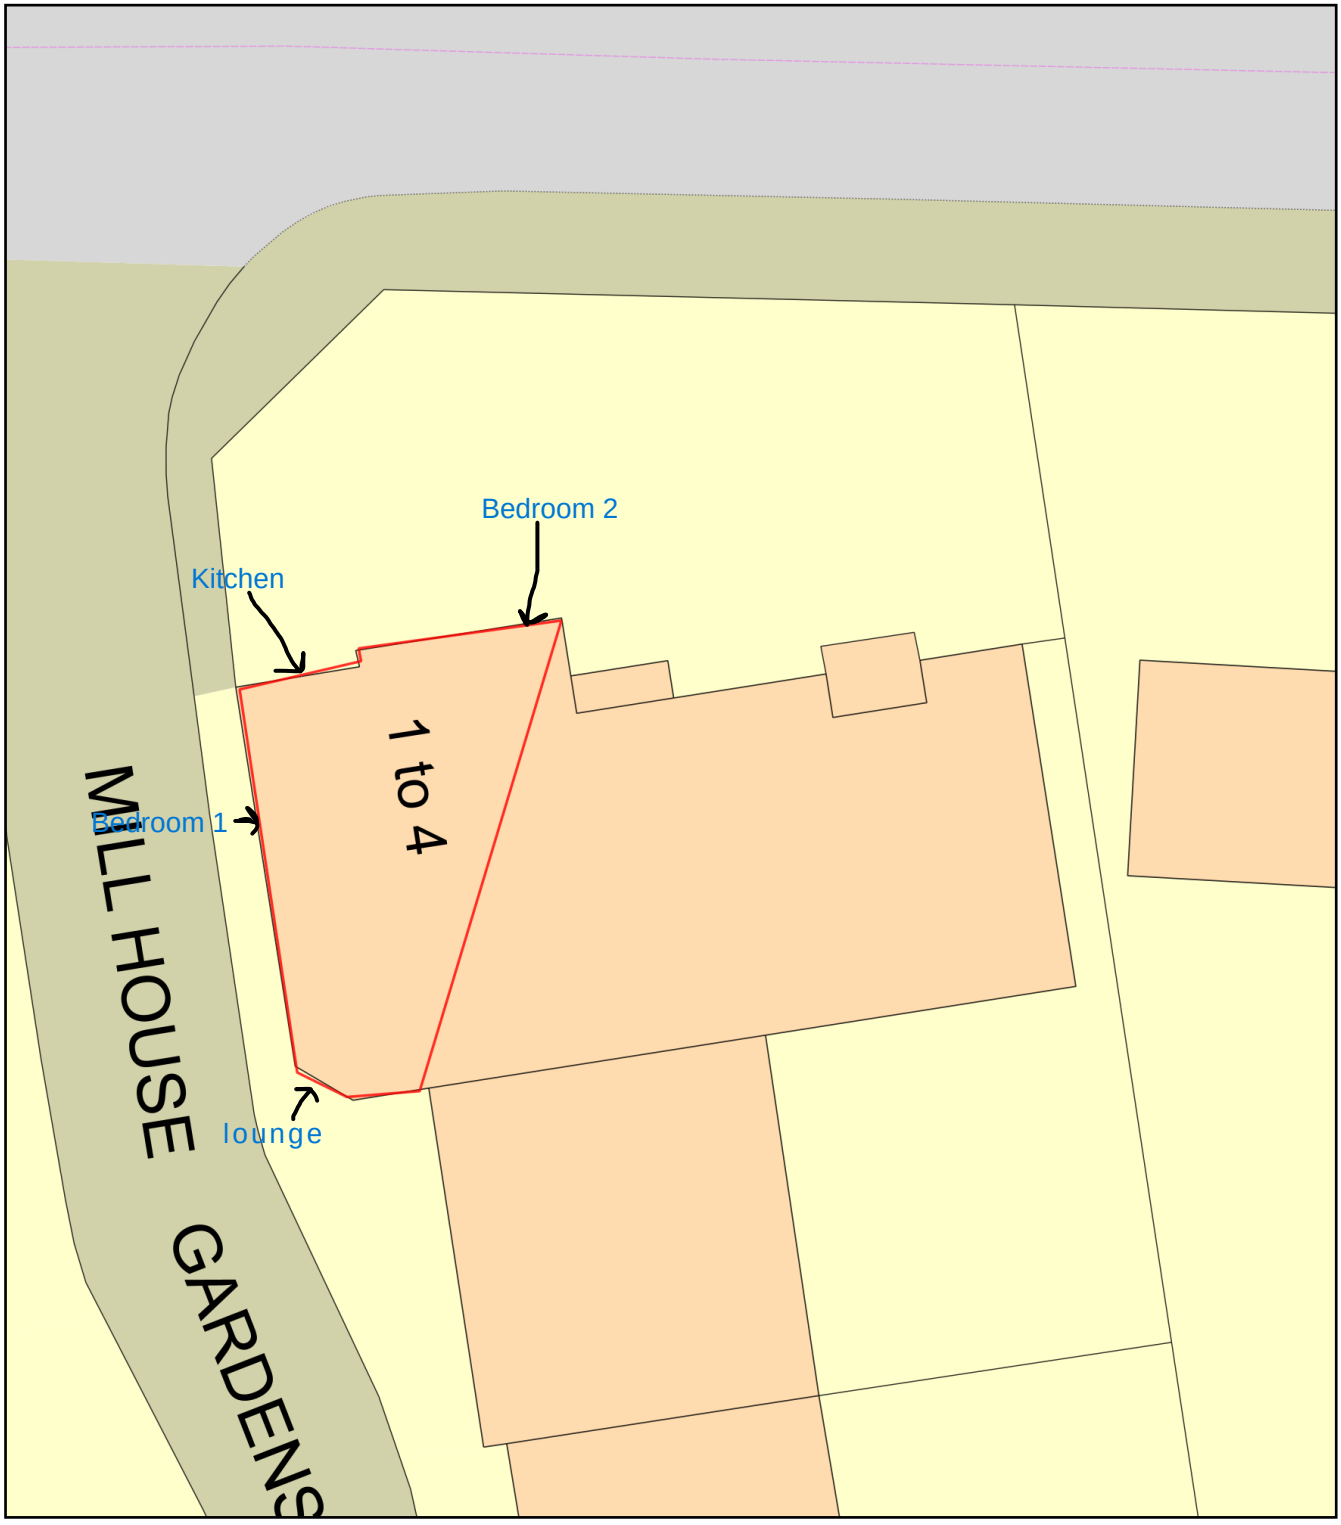

0 10
Metres

N

ReQuestaPlan

Plan Produced for:	Adur & Worthing Councils
Date Produced:	07 May 2024
Plan Reference Number:	TQRQM24128140949901
Scale:	1:200 @ A4

© Crown copyright and database rights 2023 OS 100042766