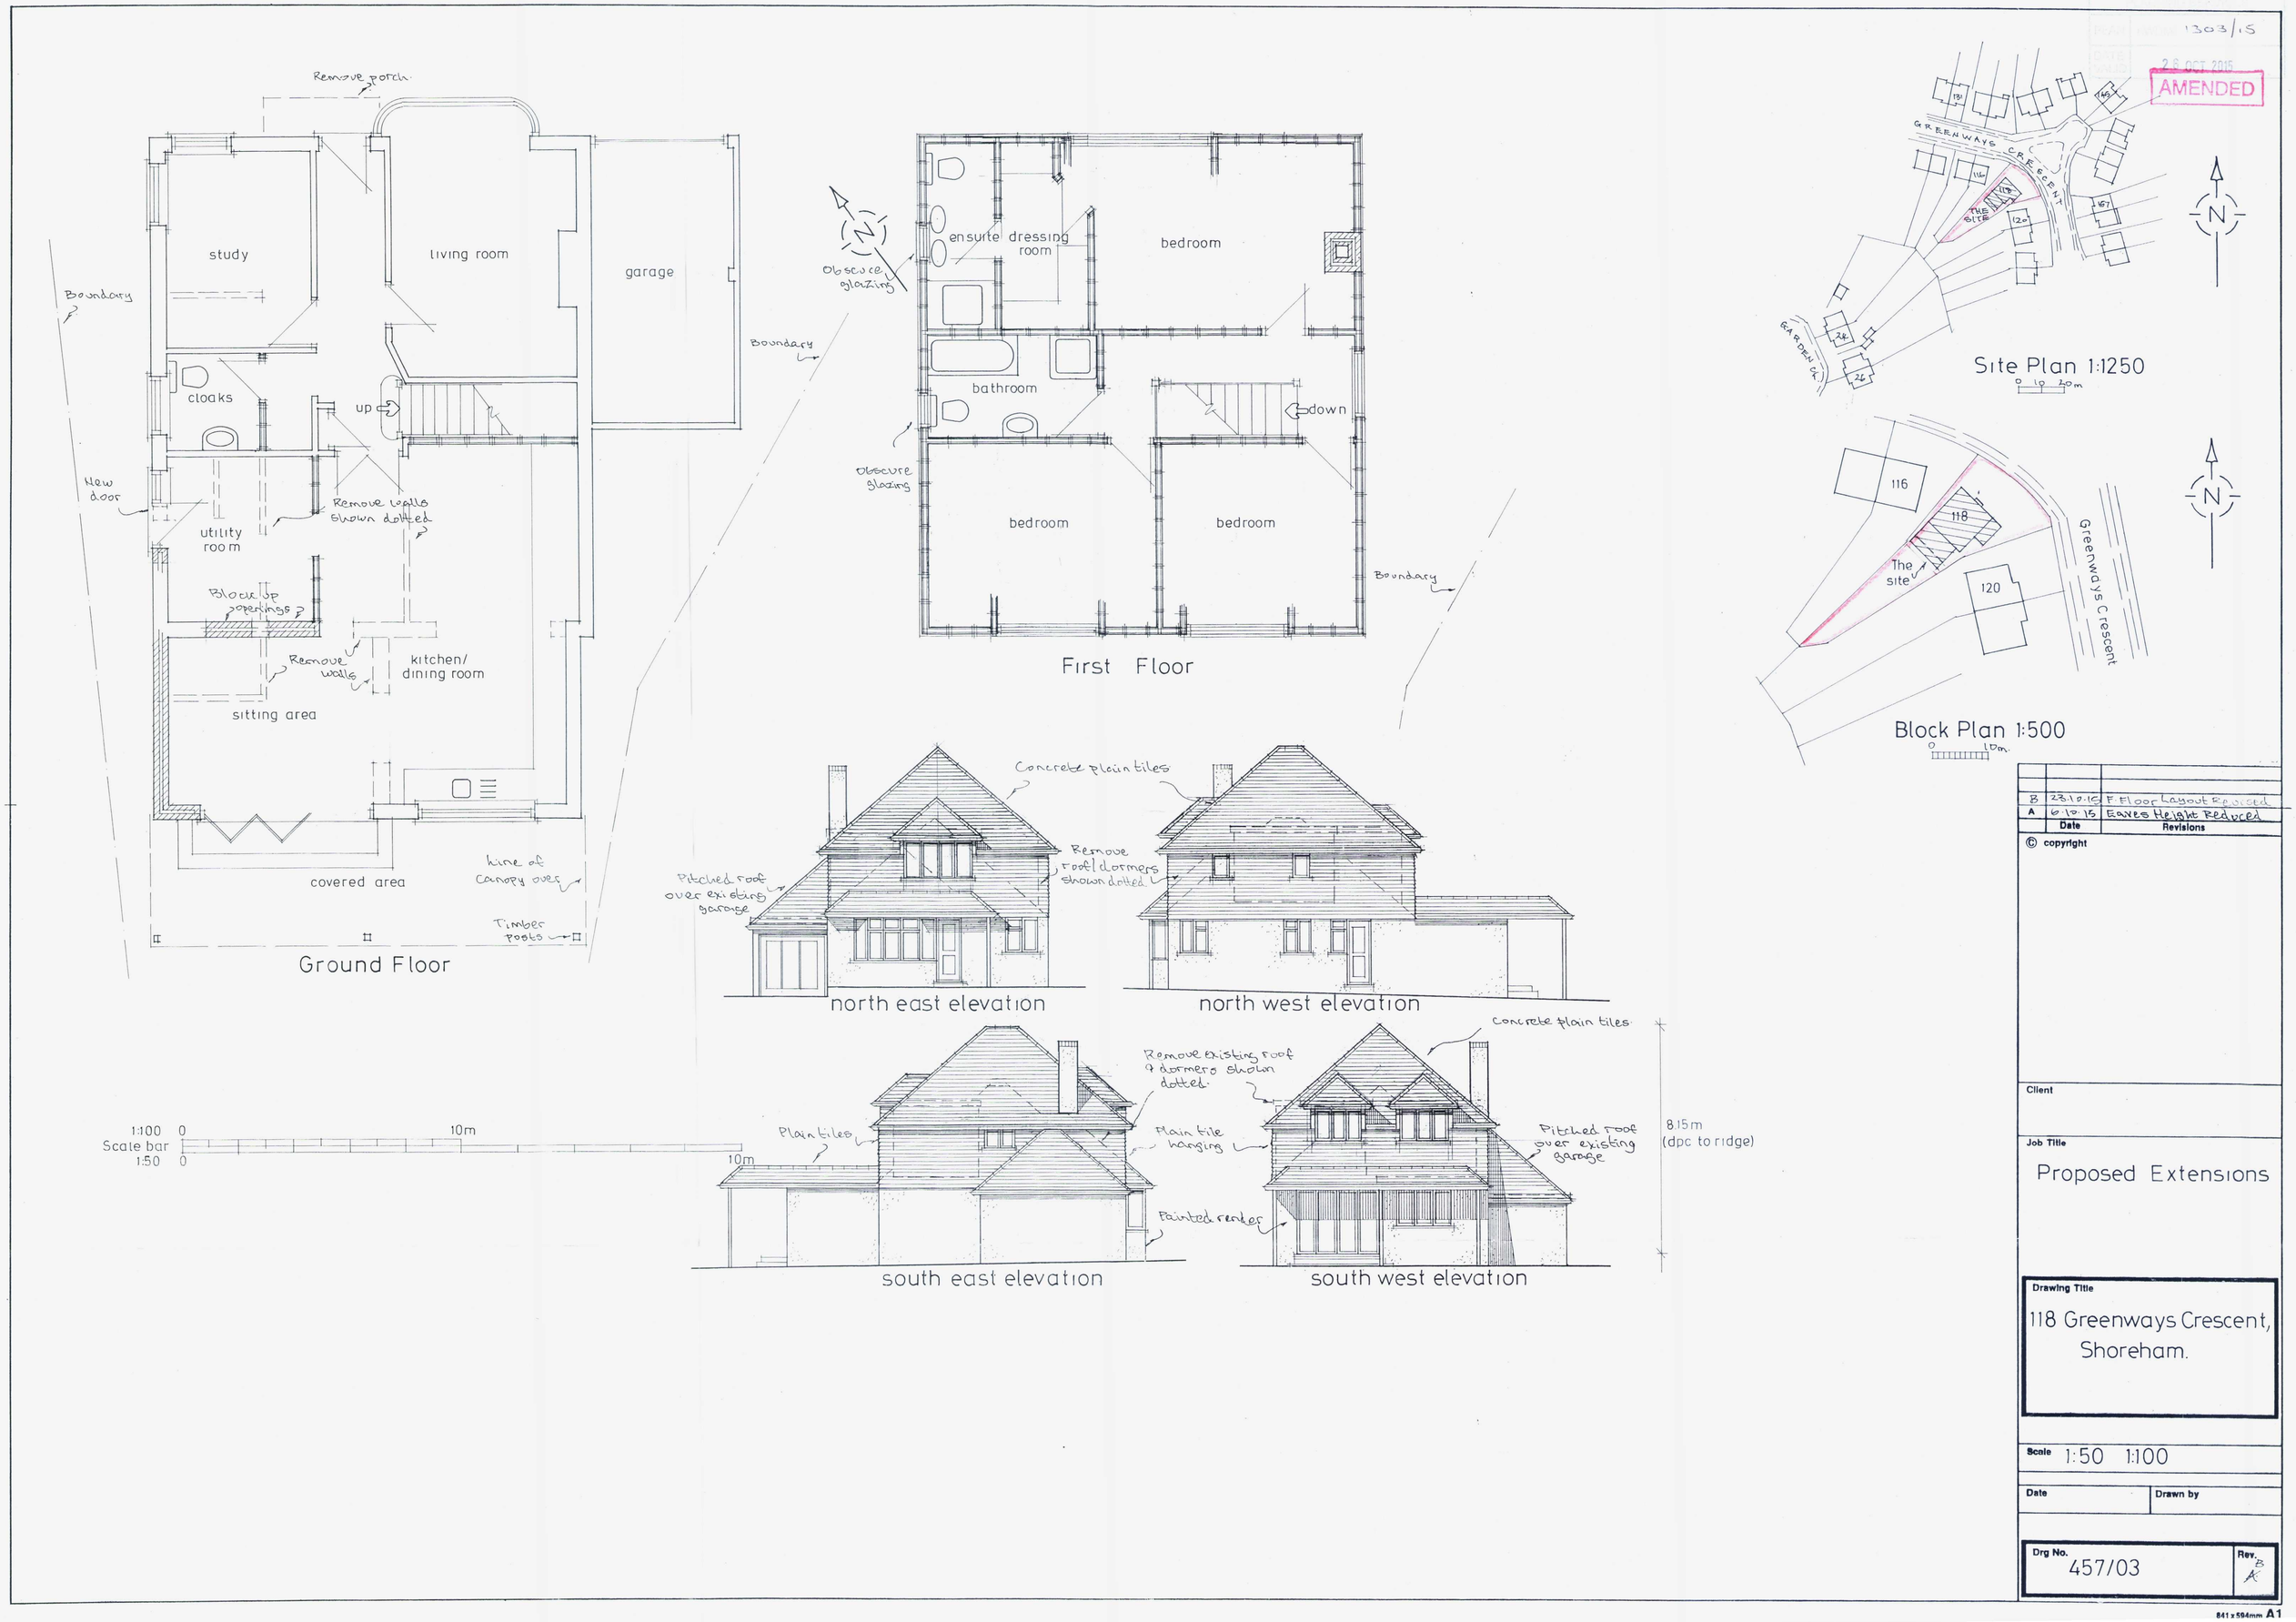

1303/15

AMENDED

B	23.10.15	F. Floor Layout Revised
A	6.10.15	Eaves Height Reduced
	Date	Revisions

© copyright

Client

Job Title

Proposed Extensions

Drawing Title

118 Greenways Crescent, Shoreham.

Scale 1:50 1:100

Date

Drawn by

Drg No. 457/03

Rev. B

841 x 594mm A1