
For Planning Purposes only

AS THE PROPOSED ROOF ALTERATIONS FORMING PART OF THE OPEN PORCH AND THE REVISED WINDOWS ARE ALL ON THE FRONT ELEVATION (REAR ELEVATION NOT AFFECTED) THE REAR ELEVATION HAS NOT BEEN DRAWN.


ADUR & WORTHING
PLANNING SERVICES
PLAN AWDM/1521/15
DATE VALID 23 OCT 2015

BRIEF SPECIFICATION


The proposed open porch to have interlocking roof tiles to the type and colour as those existing to the front roof. The brickwork to the piers surrounding the bases of the posts to match existing brickwork.

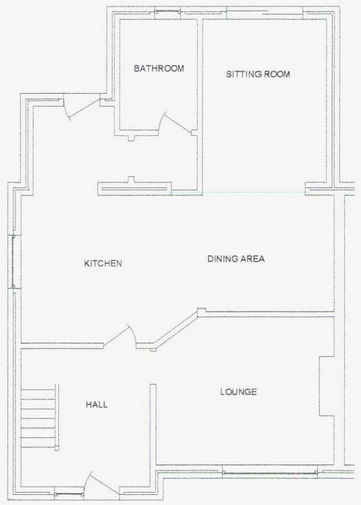


PROPOSED GROUND FLOOR LAYOUT

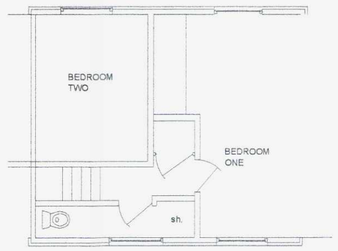


PROPOSED FIRST FLOOR LAYOUT

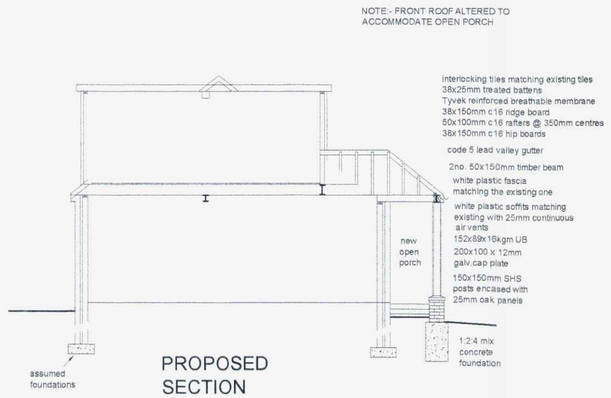

PROPOSED SECTION

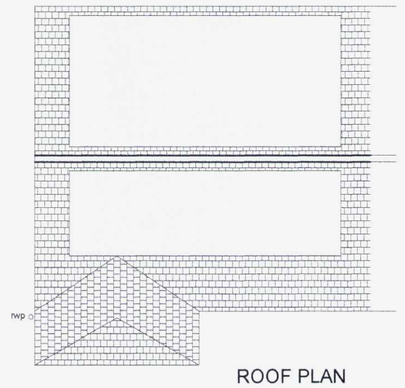

ROOF PLAN

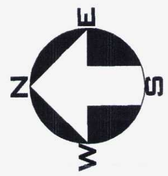

NOTES.

(i) [redacted]

(ii) This drawing is to be read in conjunction with all relevant architectural drawings, detailed specifications where applicable and all associated drawings in this series.


(iii) Any discrepancy on this drawing is to be reported immediately to the owner for clarification.

(iv) The contractor is responsible for all temporary works and for the stability of the works in progress.


(v) Copyright for all drawings/designs part or full shall remain with Laurie Ing Ltd in accordance with the Copyright Act 1988



PROPOSED WEST FACING (FRONT) ELEVATION

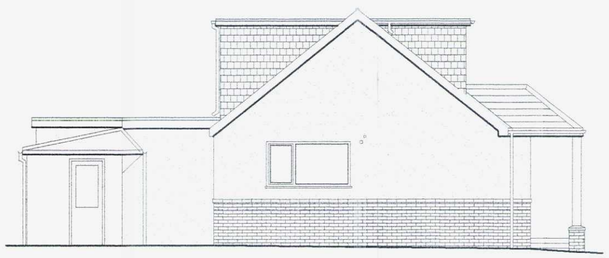

PROPOSED NORTH FACING (SIDE) ELEVATION

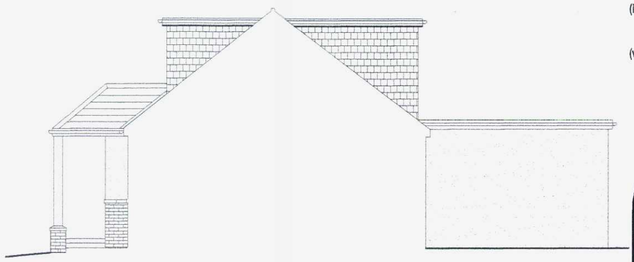

PROPOSED SOUTH FACING ELEVATION

Scale in Metres
0 1 2 3 4 5 for 1:100

Laurie Ing MRICS
Chartered Building Surveyor,
30, Griffiths Avenue,
North Lancing
West Sussex
BN15 0HW

Home/Fax 01903 753443
Mob 07767 481464
E-Mail Laurieing@aol.com

RICS

Client Mr and Mrs Lassetter

Address 14 Hillside Road, Sompting, West Sussex

Title Proposed alterations to front roof to form an open porch and amended front dormer windows

Date October, 2015

Scale 1 : 100

© Copyright