
ELIZABETH FORBES AND JOHN HOLT
NEW ROOF AND FULL EXTENSION FOR

BA13 3XE
2 EAST STREET SHOREHAM BY SEA


153 GREENACRES BA13 3XE 01798860555
DRAWINGS BY JOHN BRADBURY RIBA

DRAWING NO 386 05
FLOOR PLANS


GROUND FLOOR PROPOSED 1:100

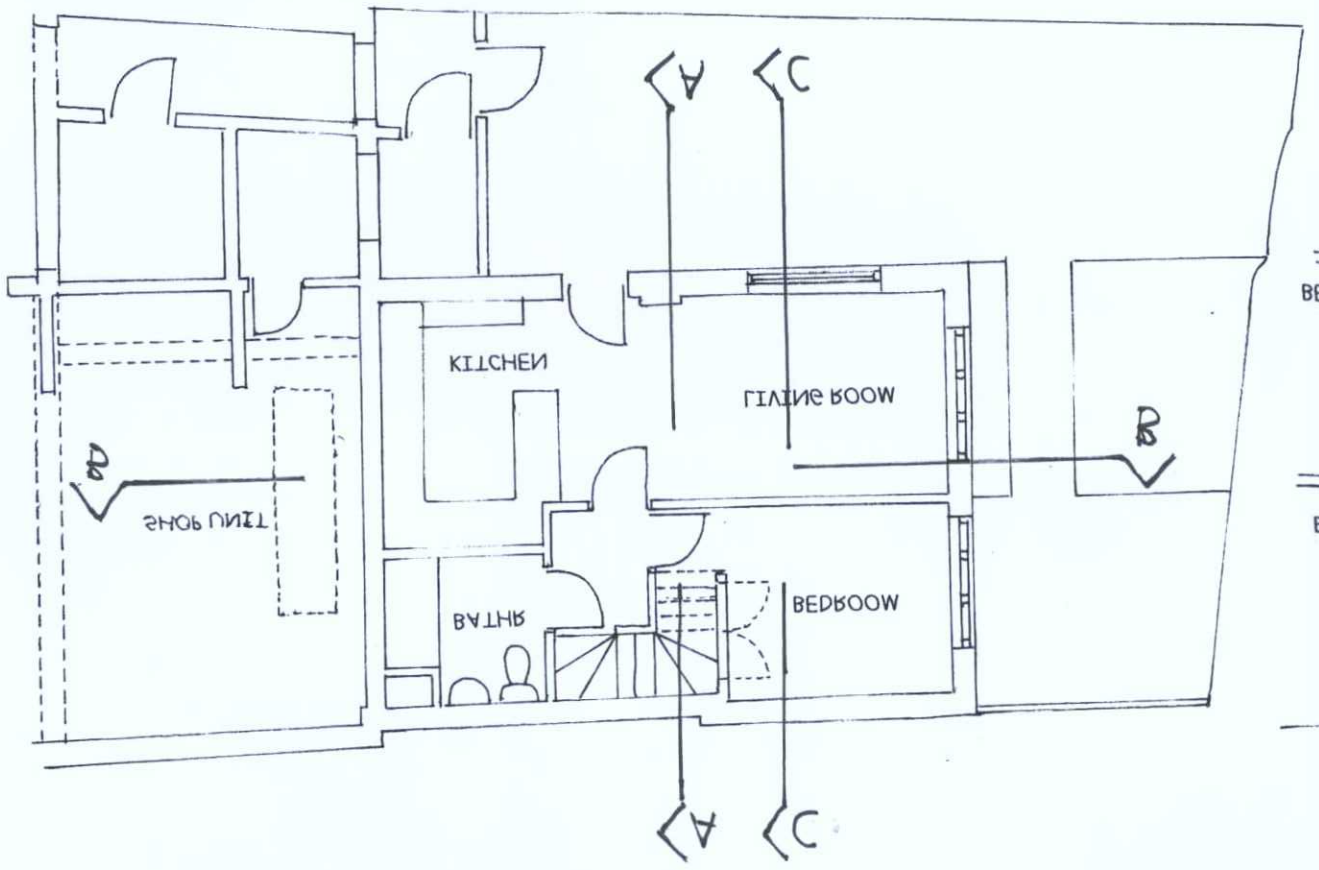


GROUND FLOOR PLAN EXISTING 1:100

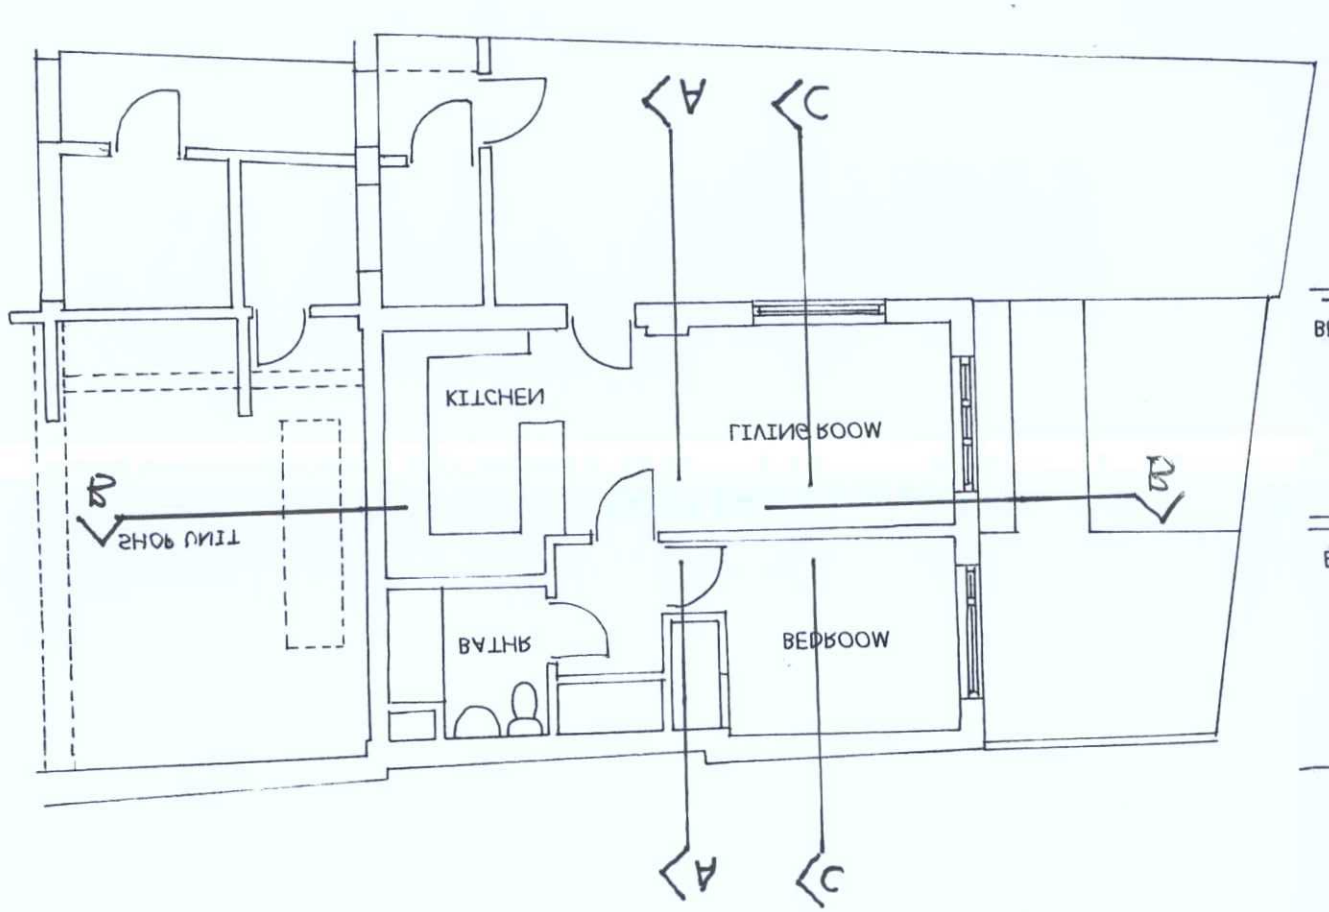

FIRST FLOOR PROPOSED 1:100

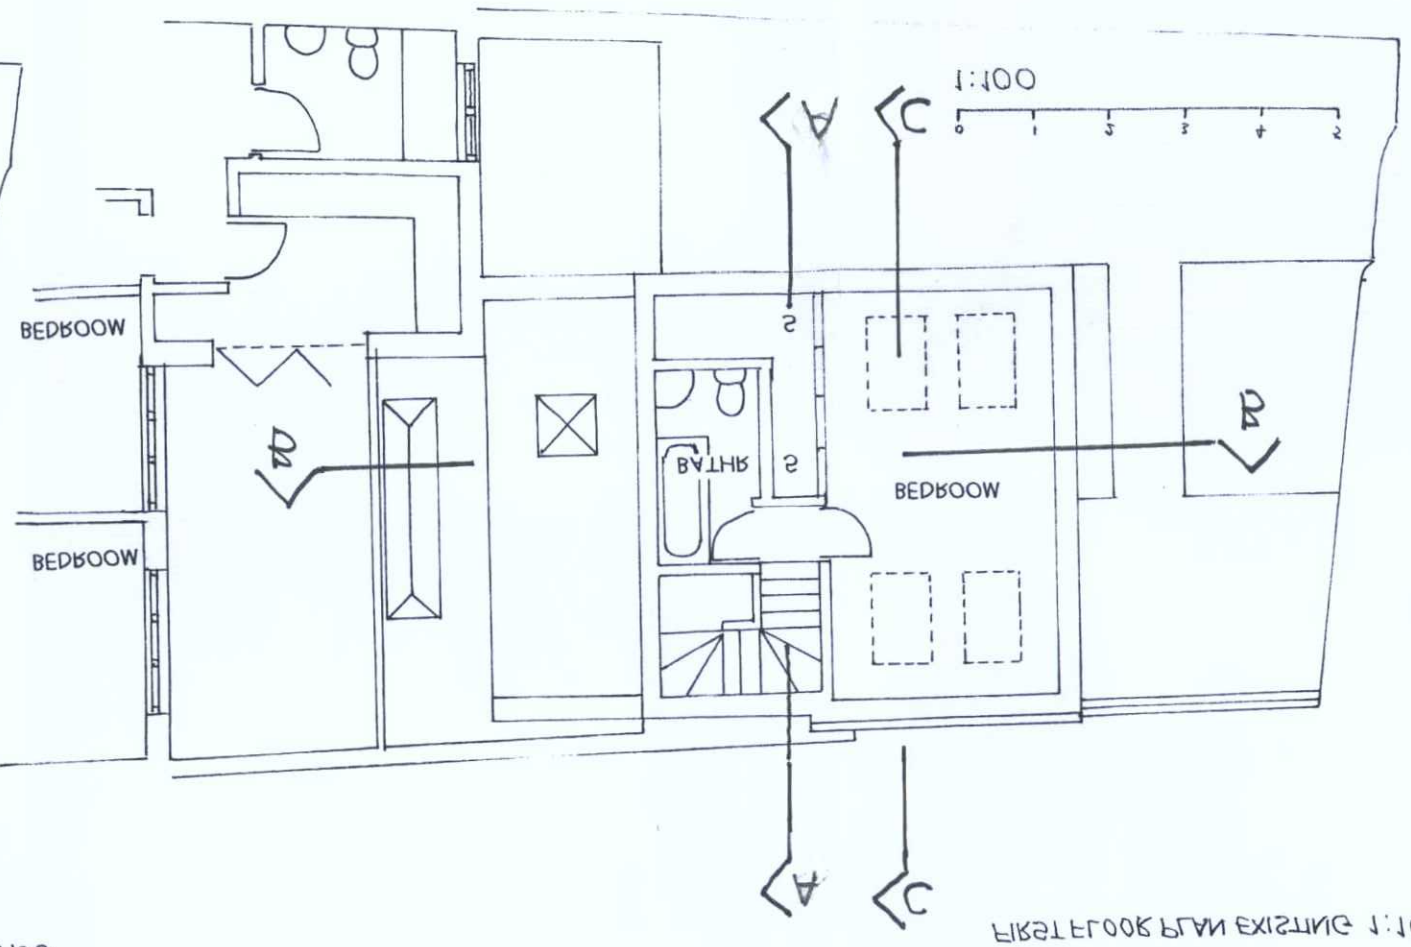

FIRST FLOOR PLAN EXISTING 1:100

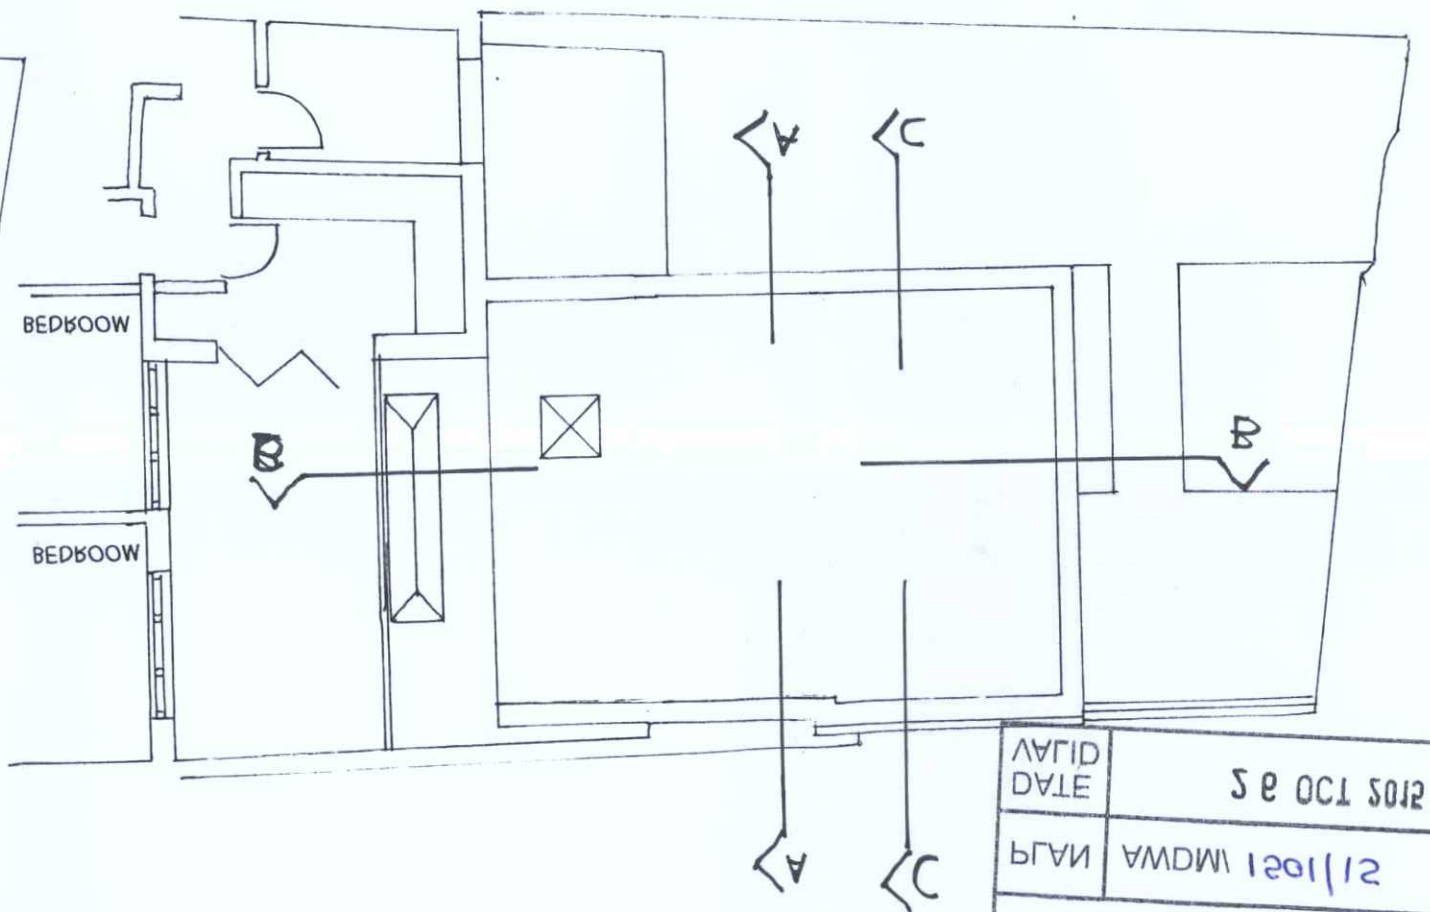

PLAN	AMDM 1201/12
AVAILD DATE	5 & OCT 2012

PLANNING SERVICES
ADAM & WORTHING