QUE PASA CHAPEL ROAD WORTHING
BN11 3BE - PHC 91394

T.P. OFFICE COPY

BOROUGH OF WORTHING
DEPOSITED 27/11/09
TP. REF. No.
WB/ 09/0967 fuy

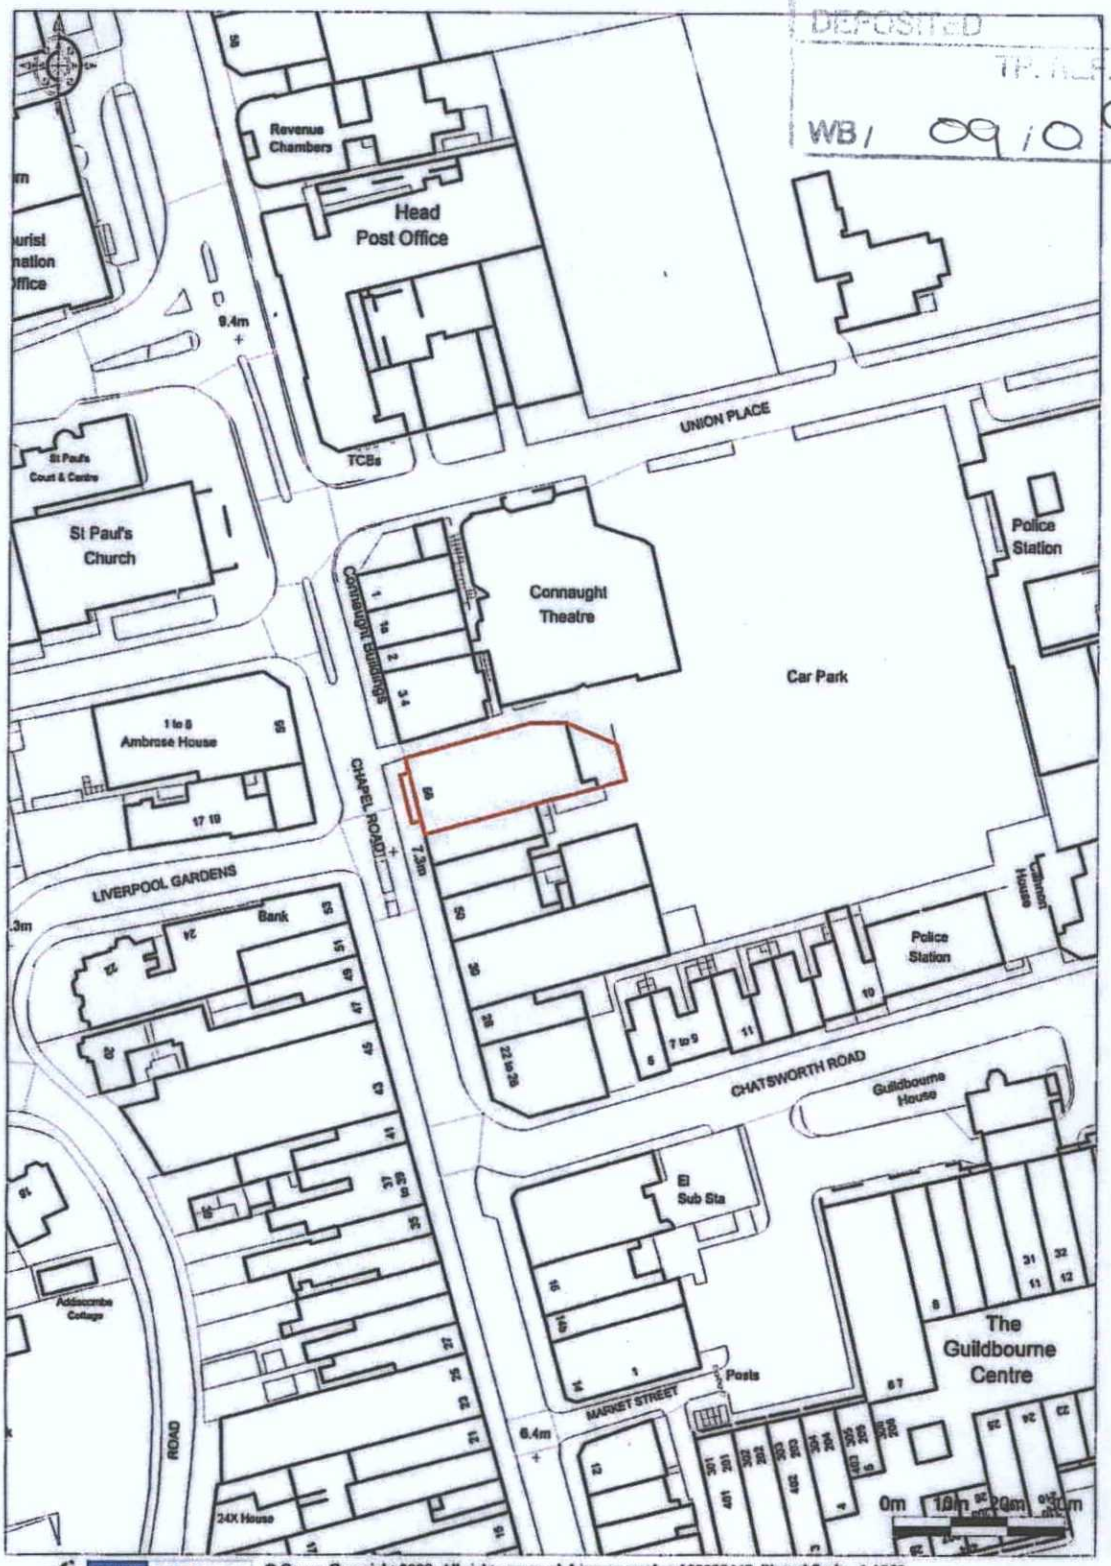

Enabled by Ordnance Survey © Crown Copyright 2009. All rights reserved. Licence number 100020449. Plotted Scale - 1:1250