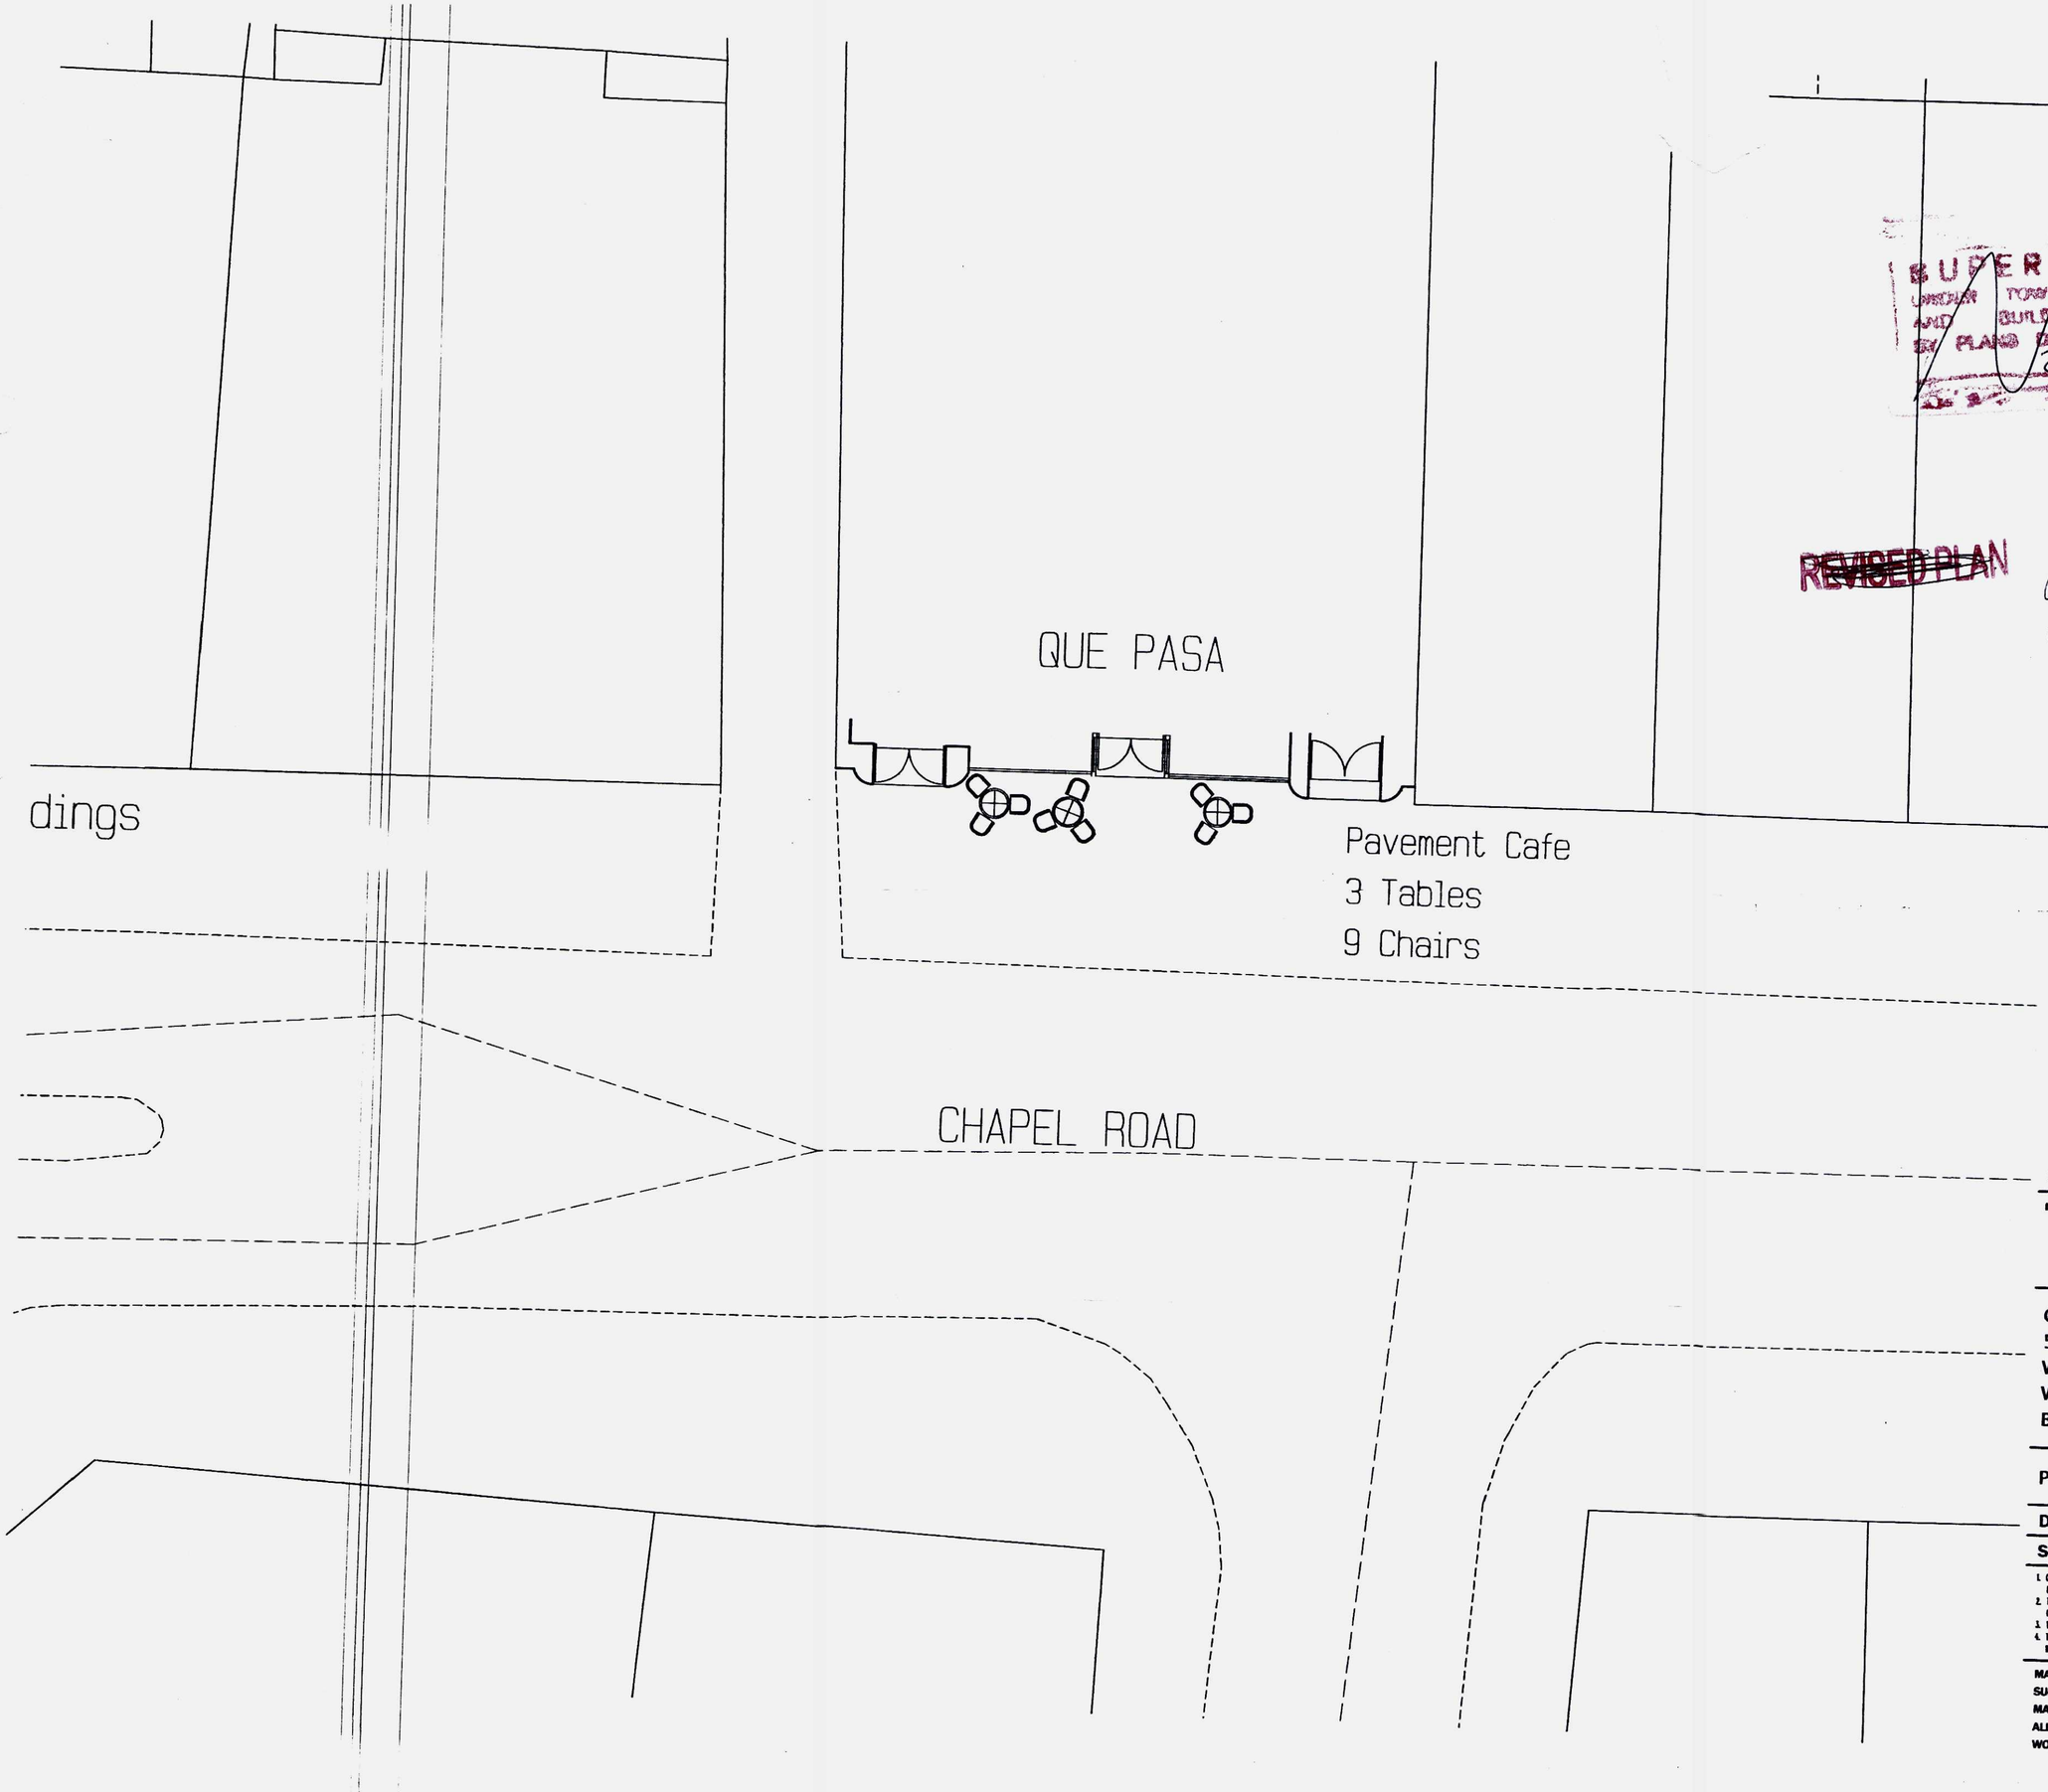

T.P. OFFICE COPY

BOROUGH OF WORTHING
DEPOSITED 27.11.09
PLAN NO. 090967jun

SUPERSEDED
UNDER TOWN PLANNING AND BUILDING REGS. BY PLANS DEPOSITED ON 28.1.10

REVISED PLAN

SUPERSEDED
UNDER TOWN PLANNING AND BUILDING REGS. BY PLANS DEPOSITED ON

WORTHING BOROUGH COUNCIL
2 JAN 2010
CONSENT GRANTED
SUBJECT TO CONDITIONS

Revisions

no.	date.	description.

QUE PASA
56 CHAPEL ROAD
WORTHING
WEST SUSSEX
BN11 1BE

PROPOSED PAVEMENT CAFE REV A

Drwg No.	P1108/91394/02a	
Scale	1/100	Drawn AW

1. CONTRACTOR TO CHECK & VERIFY ALL BUILDING AND SITE DIMENSIONS LEVELS AND SEWER INVERT LEVELS & SEWER INVERT LEVELS AT CONNECTION POINTS BEFORE WORK COMMENCES.
2. THE CONTRACTOR IS TO COMPLY IN ALL RESPECTS WITH THE CURRENT BUILDING REGULATIONS WHETHER SPECIFICALLY STATED ON THIS DRAWING OR NOT.
3. THIS DRAWING MUST BE READ & CHECKED AGAINST ANY OTHER SPECIALIST DRAWING PROVIDED (STRUCTURAL ETC)
4. THIS DRAWING & THE BUILDING WORKS REPICTED ARE THE COPYRIGHT OF THE COMPANY & MAY NOT BE REPRODUCED WITHOUT WRITTEN PERMISSION.

MARSTON'S INNS & TAVERNS
SURVEYORS DEPARTMENT
MARSTON'S HOUSE
ALBANY ROAD
WOLVERHAMPTON
TEL : 01902 711811