
Changes to decking levels - highest section of decking removed, mid section of decking levelled, lowest section remains the same


1 Existing Section AA - from west

SCALE :: 1:100

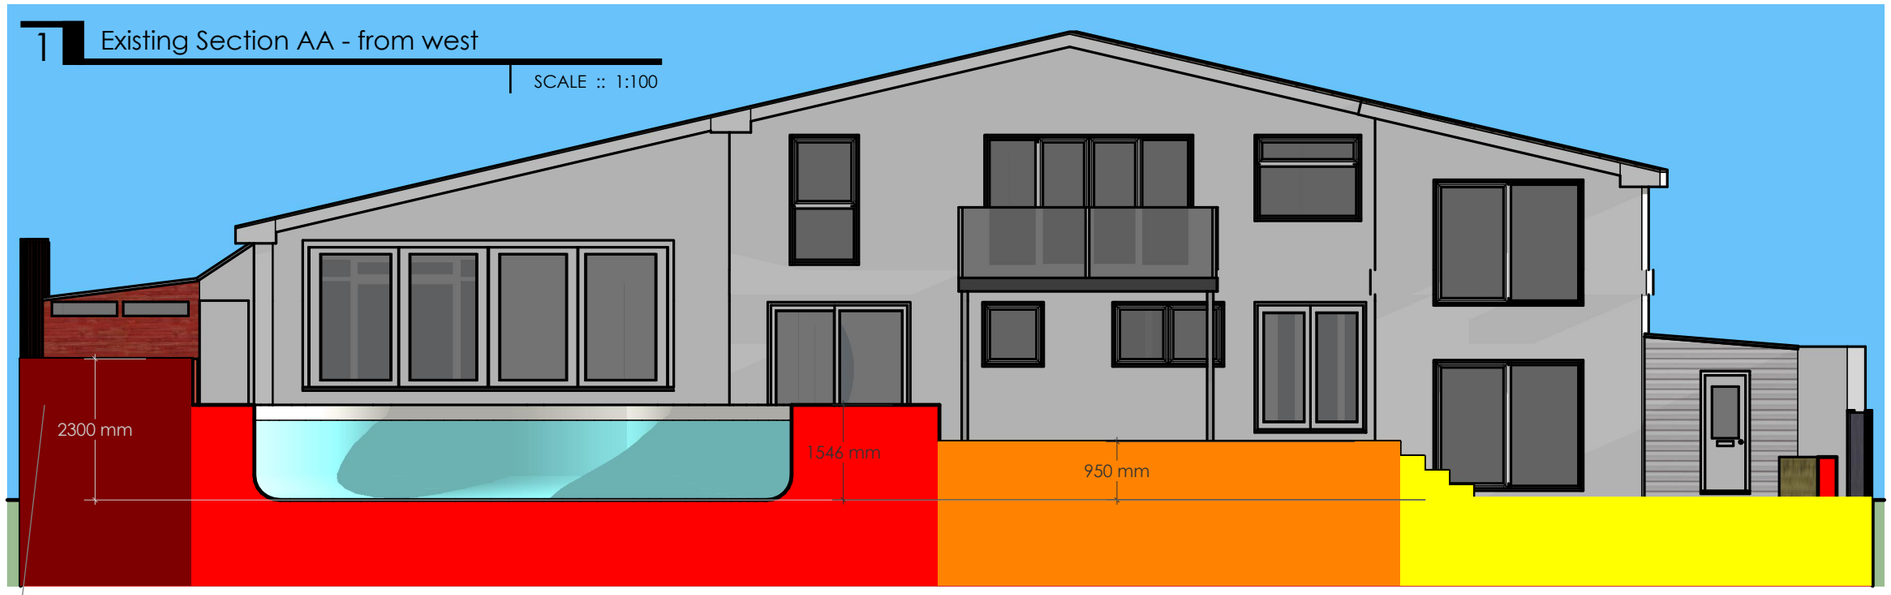

Existing high level decking replaced with planter


Plan view of Existing levels

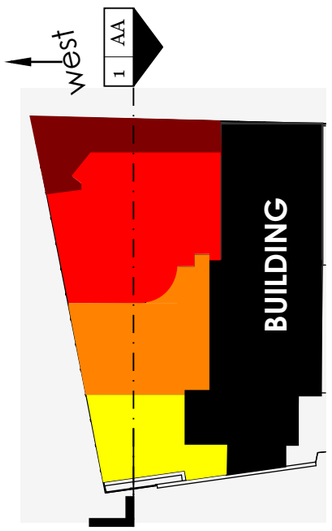


Proposed decking sits 290mm above existing decking to be flush with interior floor.

2 Proposed Section BB - from west

SCALE :: 1:100

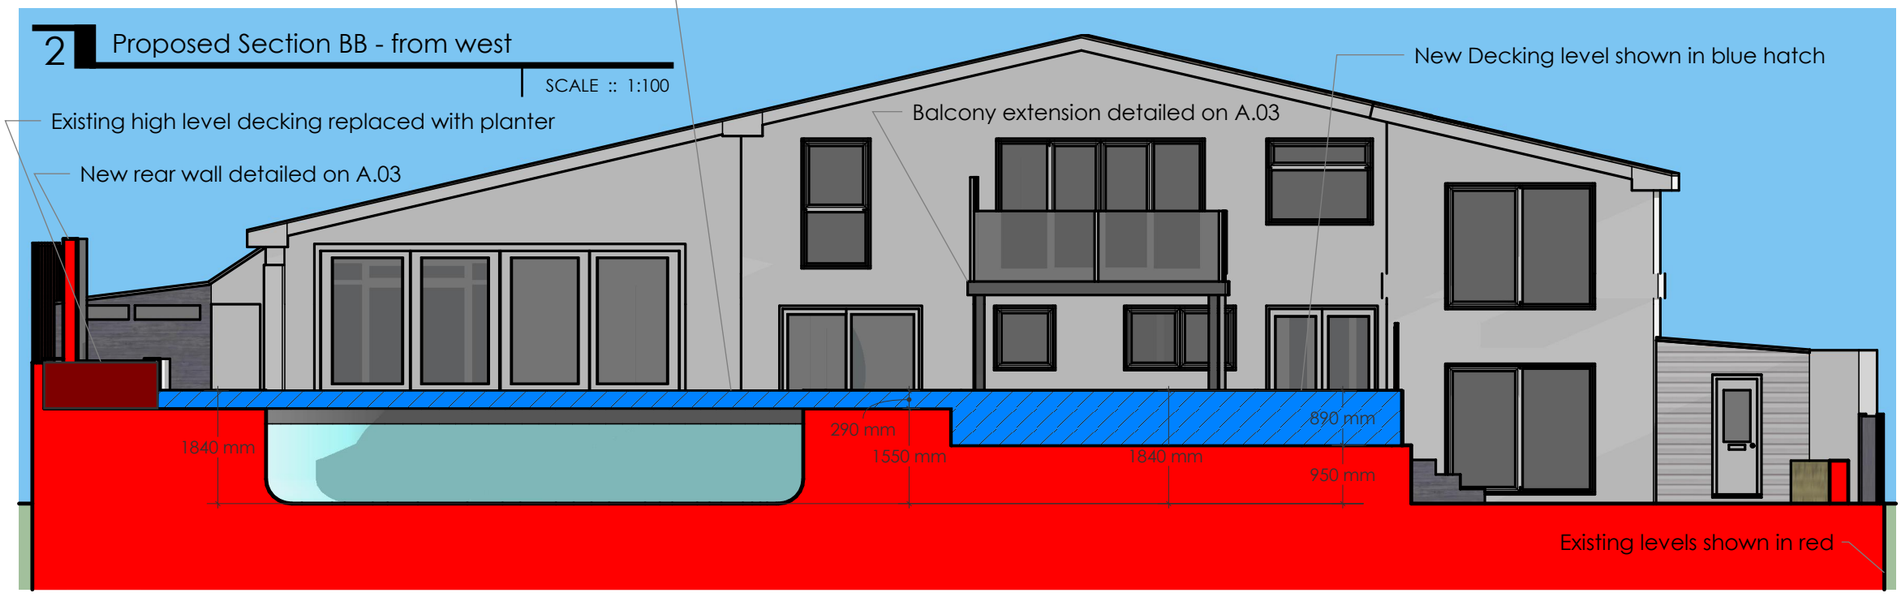

Plan view of proposed levels

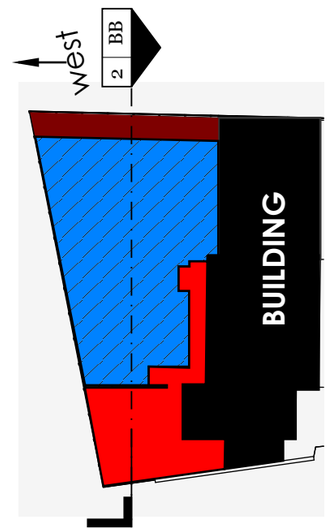

B.01 - Location/Block Plans
B.02 - Existing/Proposed Section Cut
B.03 - Roofplan
B.04 - Existing/Proposed Elevations

Adam Hempenstall
1a Mill Hill,
Shoreham by Sea,
West Sussex,
BN43 5TG.

Retrospective Planning App
Changes to rear garden

Planning Application ref
AWDM/0059/21/INVAL

Created: 15 11 20
Modified: 25 03 21
Drawn By: S.W.
simon_walder@yahoo.co.uk

1:500 1 meter 1 2 3 4 5 6 7 8 9 10 11
1:200 1 meter 1 2 3 4 5 6 7 8 9 10 11
1:100 1 meter 1 2 3 4 5 6 7 8 9 10 11

Existing/Proposed Section Cut

B.02