

DO NOT SCALE FROM THIS DRAWING

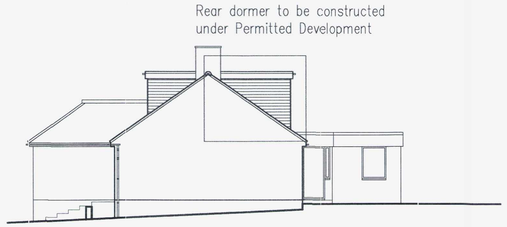


South Elevation

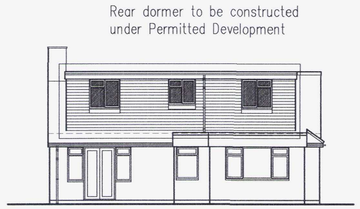


East Elevation




North Elevation

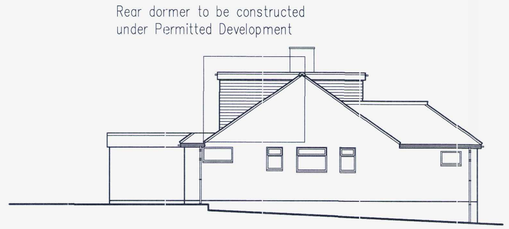

West Elevation

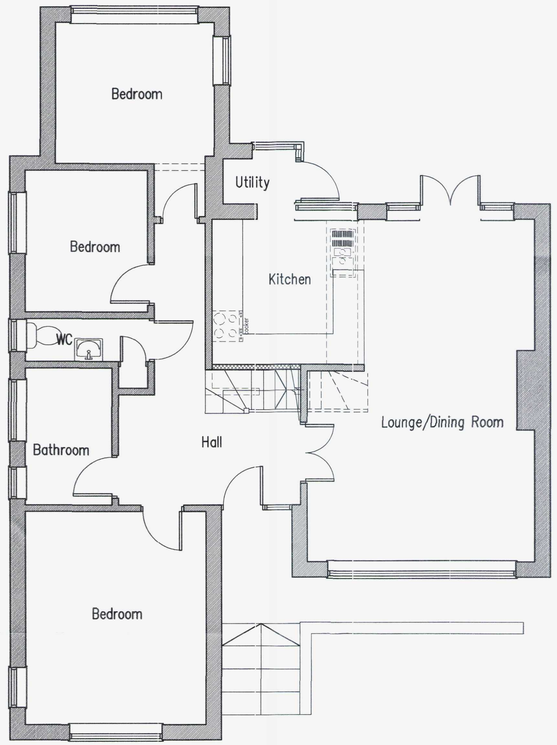

Ground Floor Plan

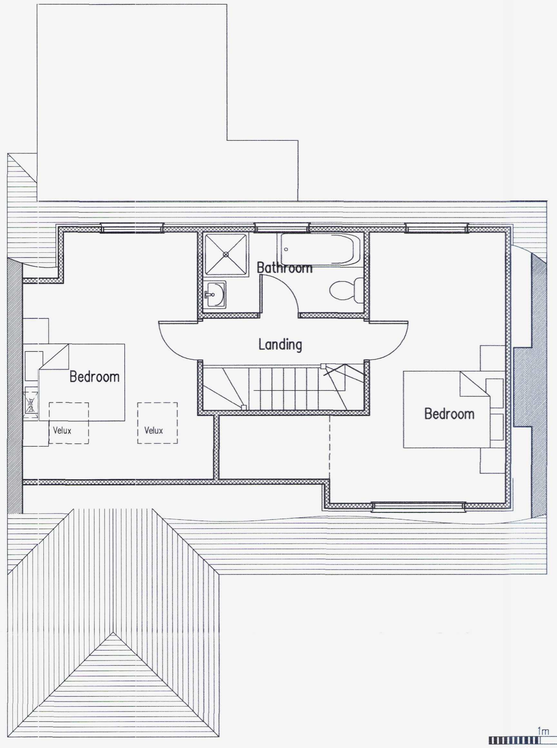

AMENDMENT



1:50 Scale Bar

1:100 Scale Bar

Received
Ref No: 0352/17
Date Rec'd 19/6/17

A	19.06.17 Front dormer reduced in width

Proposed Conversion Of Roof Space at: 5 Mill Hill Drive, Shoreham-By-Sea, West Sussex

rja Planning & Building Consultants Ltd.
1st Floor
10 High Street
Shoreham-By-Sea
West Sussex BN43 5DA
t: 01273 467297 mob: 07971 375739
e: rex@rjapbc.co.uk web: www.rjapbc.co.uk

Chartered Institute of Architectural Technologists

PROJECT: 5 Mill Hill Drive, Shoreham-By-Sea BN43 5TJ

DRAWING TITLE: Proposed Floor Plans & Elevations

CLIENT: Mr Rudman & Miss Brown

DWG NO: 16611-04

REVISION: A

SCALE: 1:50, 1:100 @ A1

DATE: 13.02.17

DRAWN: rex