0m 1m 2m 3m 4m 5m 6m 7m 8m 9m 10m

NOTES:
1. All dimensions are in mm and must be checked on site.
2. Drawings are to be read in conjunction with accompanying documents.
3. Any errors or inaccuracies should be brought to the attention of Simon Mckay.
This drawing is copyright ownership of Simon Mckay.

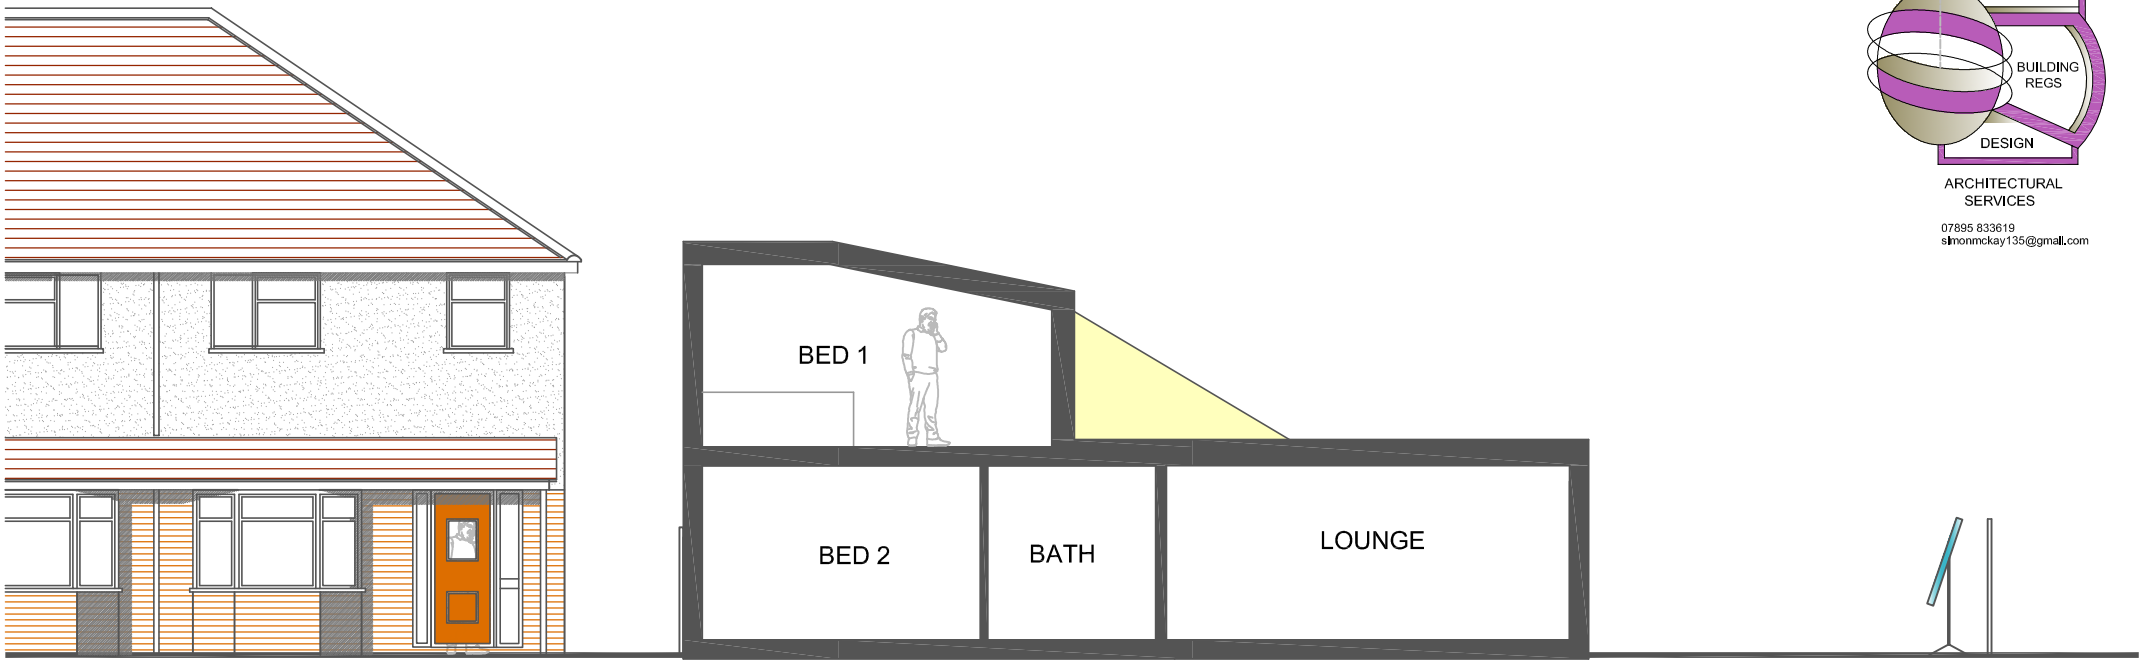

LONG SECTION

PLANNING.
BUILDING REGS
DESIGN
ARCHITECTURAL SERVICES
07895 833619
simonmckay135@gmail.com

Client Name: CHRIS FRANKLING
Address: WEMBLEY AV, LANCING
Drawing Title: LONG SECTION THROUGH
Drawing Number: WEM-40
Stage: PLANNING
Date: 20.11.20
Scale: 1:100
Paper: A4
Rev: A