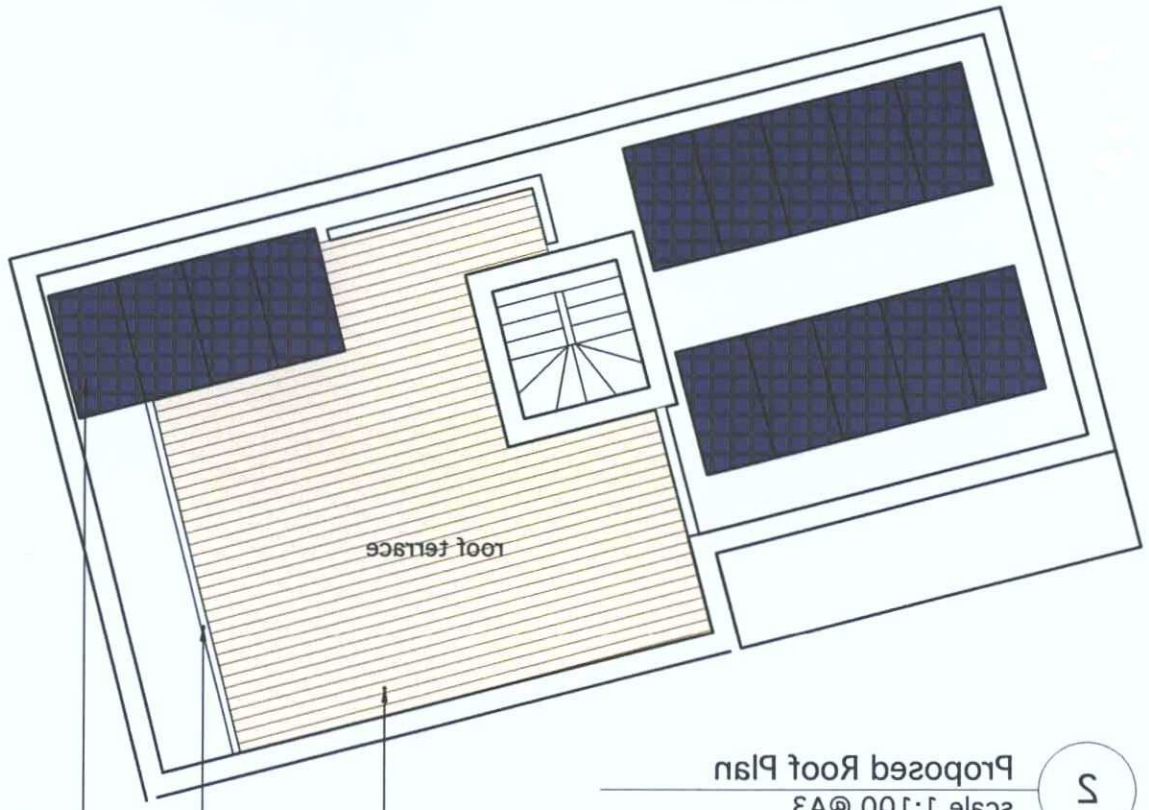

2 Proposed Roof Plan
scale 1:100 @A3

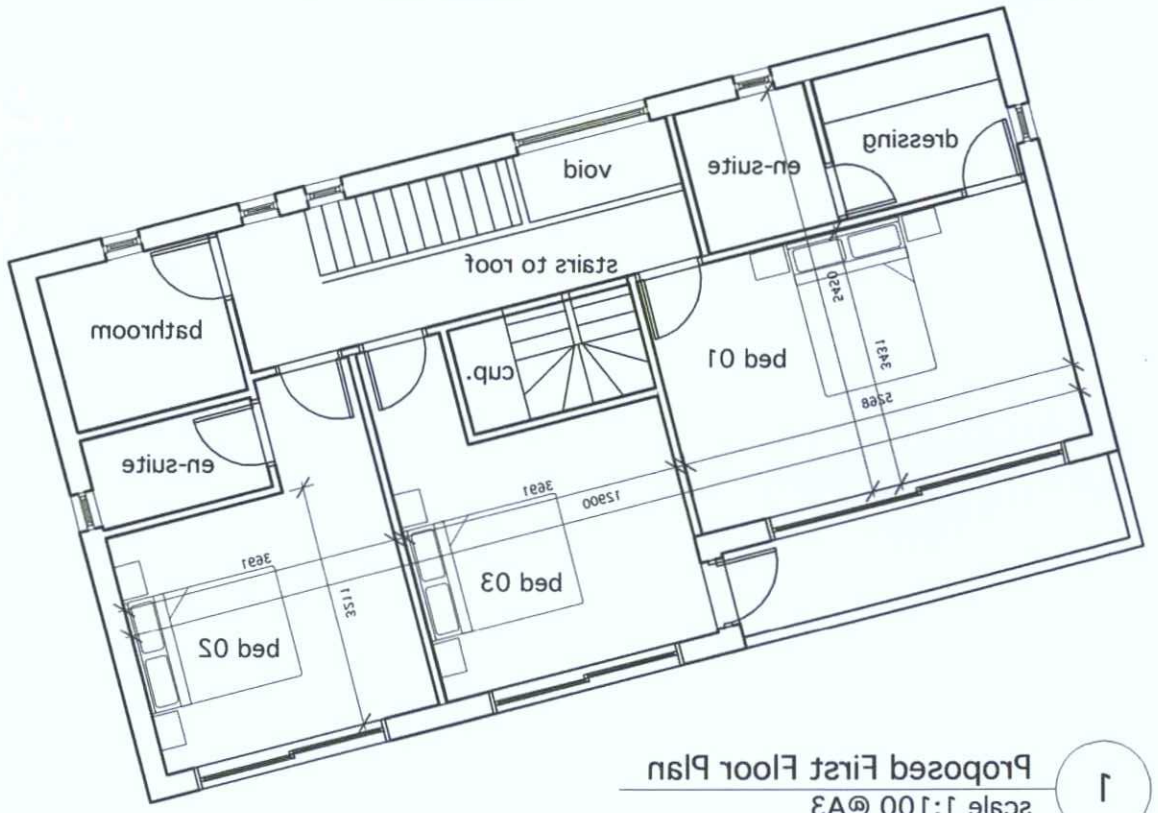

1 Proposed First Floor Plan
scale 1:100 @A3

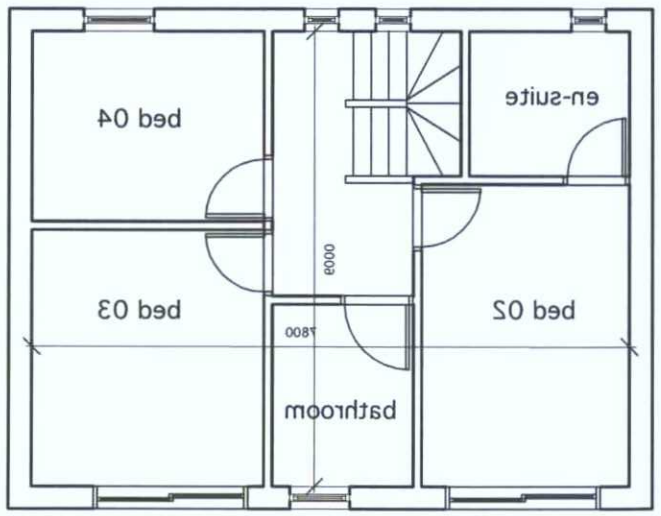

4 Proposed First Floor Plan
scale 1:100 @A3

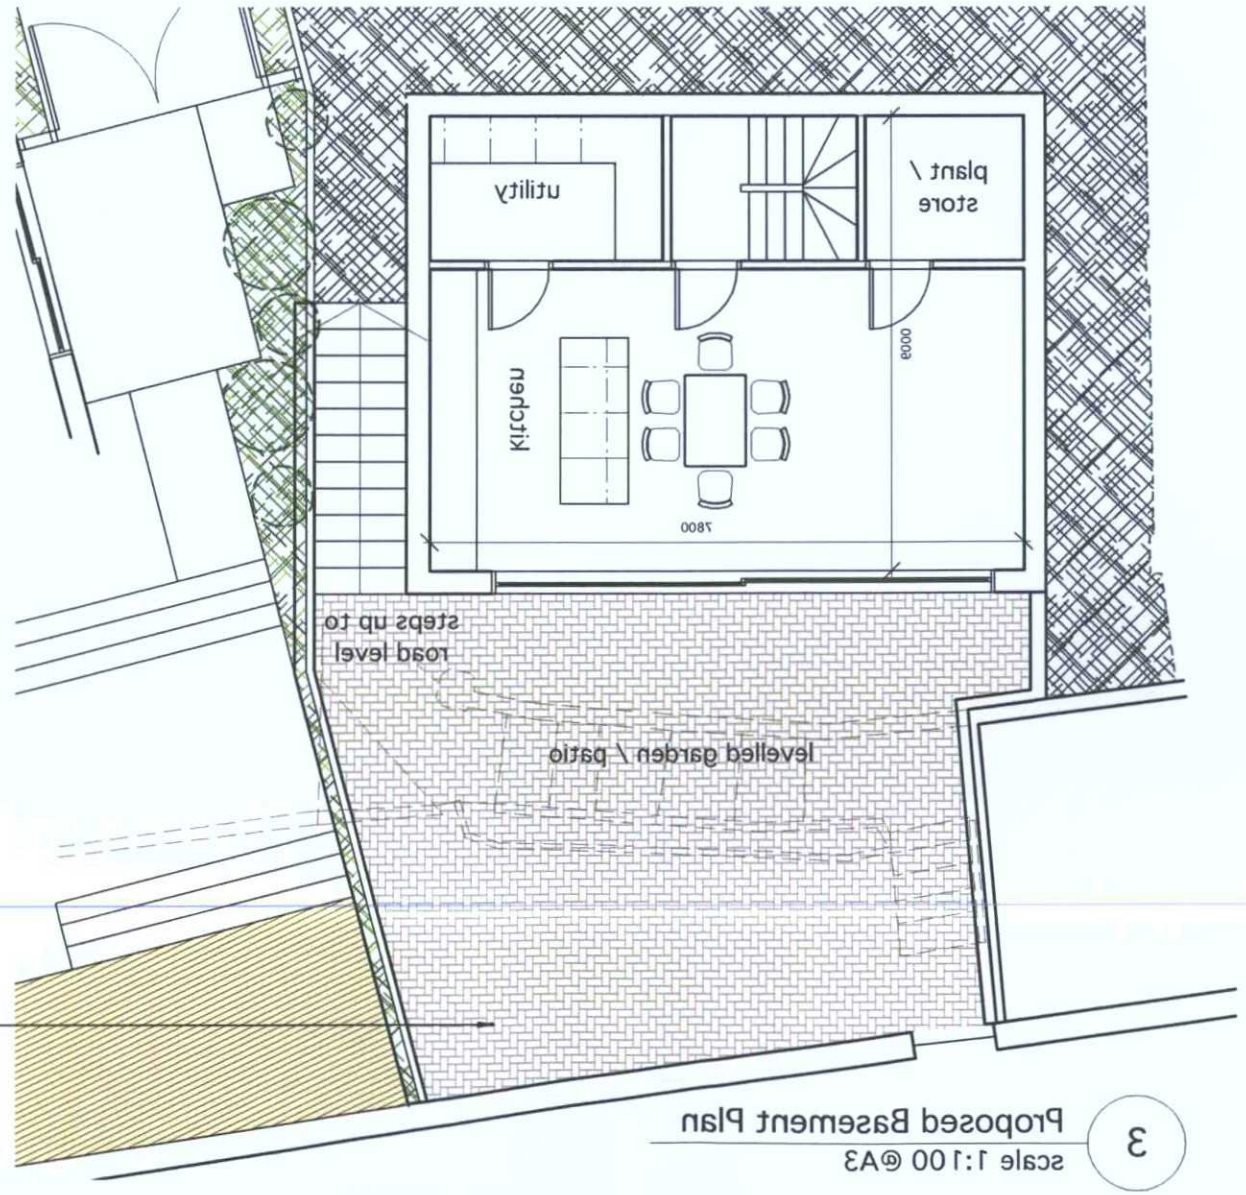

3 Proposed Basement Plan
scale 1:100 @A3

permeable patio at same level as beach with retaining walls to adjacent ground levels

14 solar pv panels fixed at a shallow angle to ensure they do not go above the parapets and so are hidden from view. This will be integrated into the electricity and hotwater systems

glass safety balustrading set 1.2m from building edge

usable roof terrace in sustainable decking

ADUR & WORTHING
PLANNING SERVICES

PLAN	AWDM/104 5/13
DATE	21 OCT 2014
VALID	

NOTES
1. This drawing is copyright of Bold Architecture Design
2. Drawings are to scale. Use figured dimensions only. Do not scale for construction.

B 06.10.14 roof pod amended

rev.	date		dm	aud

drawing status: DESIGN

bold architecture design
104 Hallyburton Road
Hove, East Sussex BN3 7GN
T: 01273 249390
Website: www.bold.uk.com
E-mail: info@bold.uk.com

project	drawn	audited	scale	date
The Cliff, 12 Brighton Road	ST		1:100@A3	APR 13

drg title	job no.	drg.no.	rev
Proposed Plans	097	03	B

FILE: XREF's: