

2 Proposed Front Elevation Context
scale 1:200 @A3



1 Proposed Front Elevation
scale 1:100 @A3

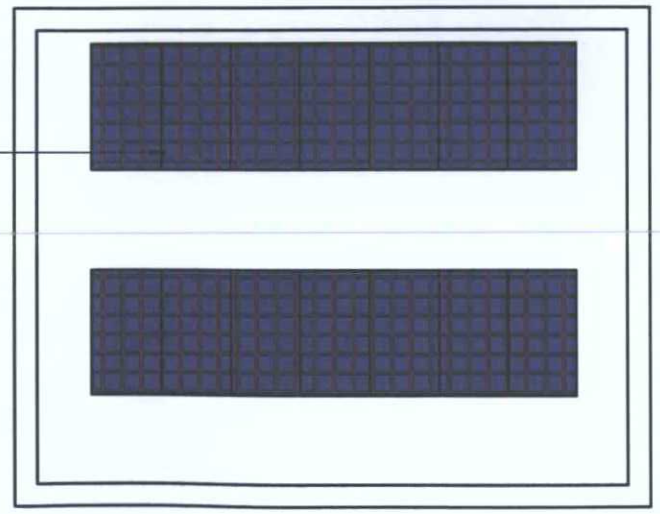

4 Proposed House A Roof Plan
scale 1:100 @A3

Note: ALL WINDOWS & DOOR FRAMES TO BE POWDER COATED ALUMINIUM

ADUR & WORTHING PLANNING SERVICES
PLAN AWDM/1015/13
DATE VALID 21 OCT 2014

NOTES
1. This drawing is copyright of Bold Architecture Design
2. Drawings are to scale. Use figured dimensions only. Do not scale for construction.

rev.	date		dm	aud
D	06.10.14	roof pod amended		
C	13.05.14	East boundary treatment updated, elevation amended		

drawing status: DESIGN

bold architecture design
104 Hallyburton Road
Hove, East Sussex BN3 7GN
T: 01273 249390
Website: www.bold.uk.com
E-mail: info@bold.uk.com

project		drawn	audited	scale	date
The Cliff, 12 Brighton Road		ST		see titles	APR 13
drg title	job no.	drg.no.		rev	
Proposed Front Elevations	097	04		D	

FILE: XREF's: