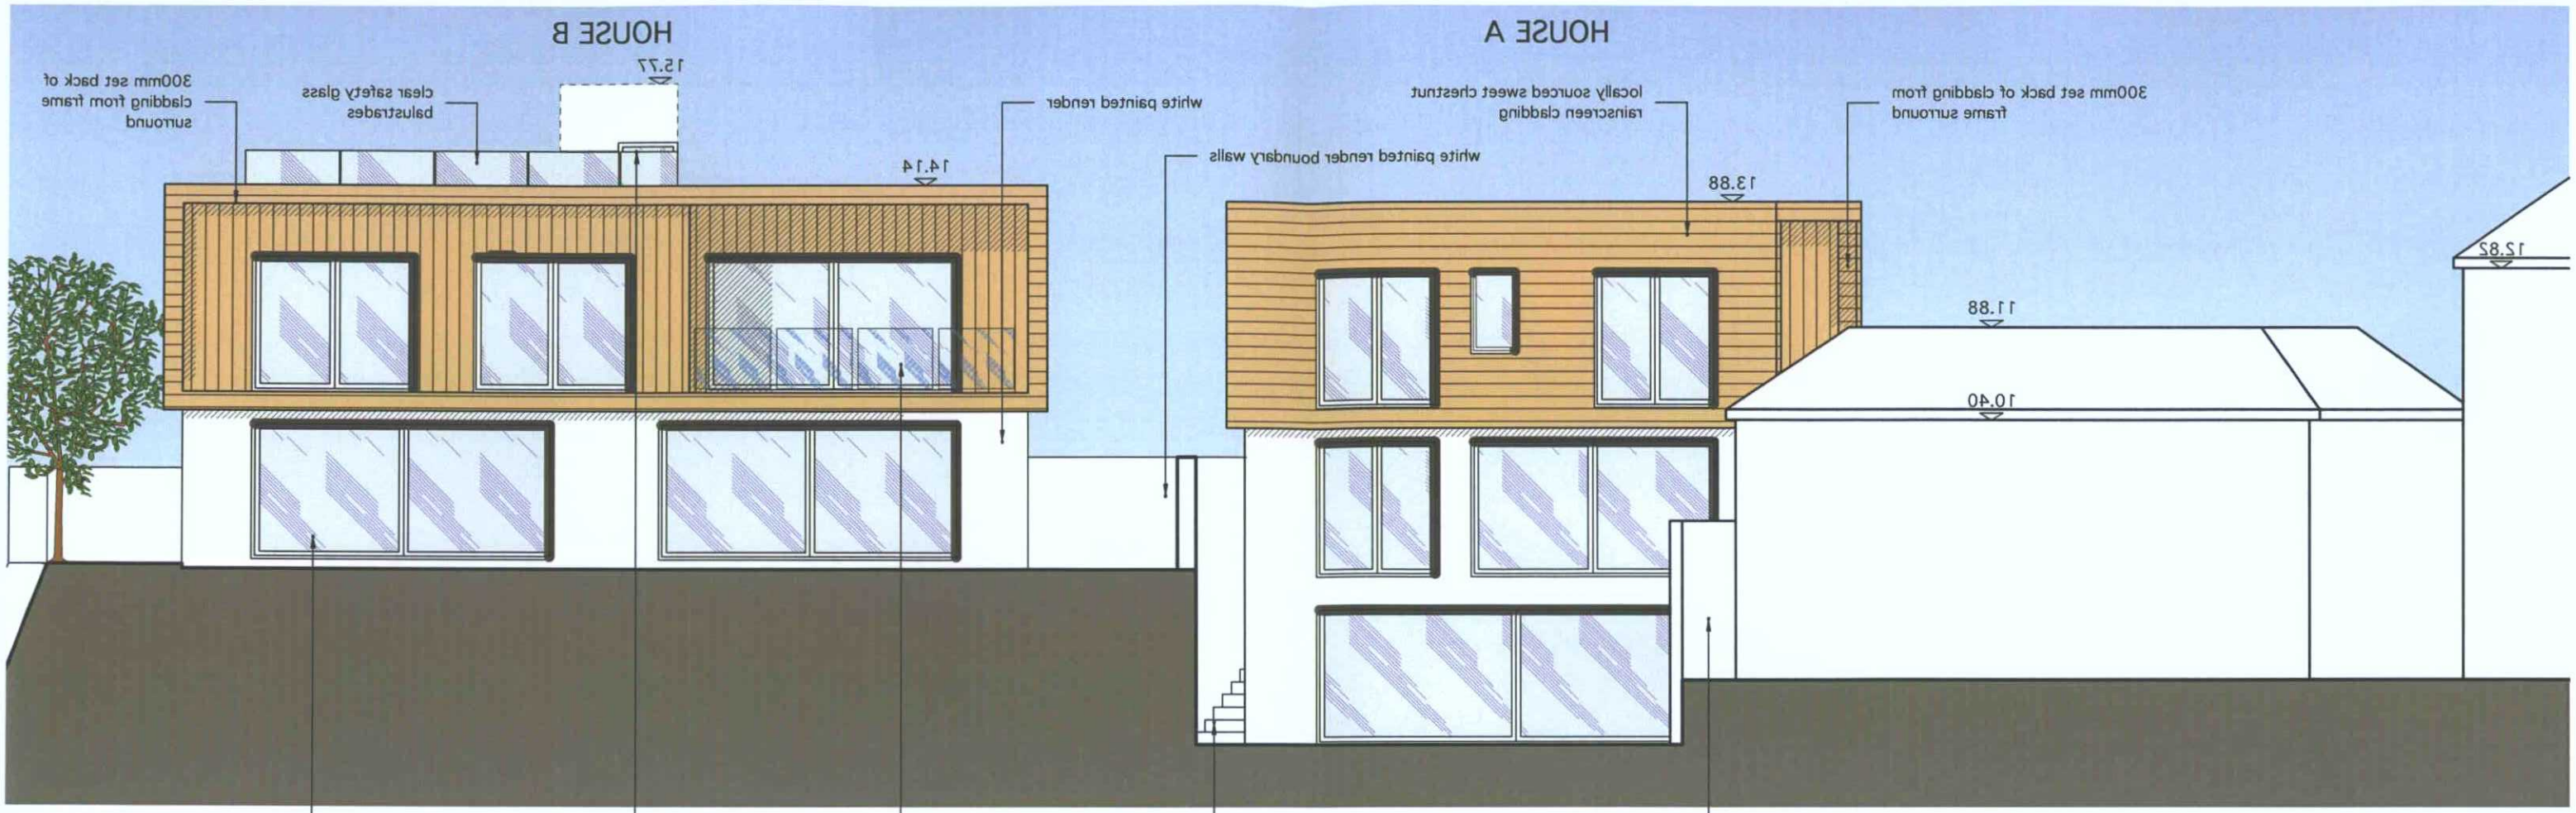

1

Proposed Rear Elevation

scale 1:100 @A3

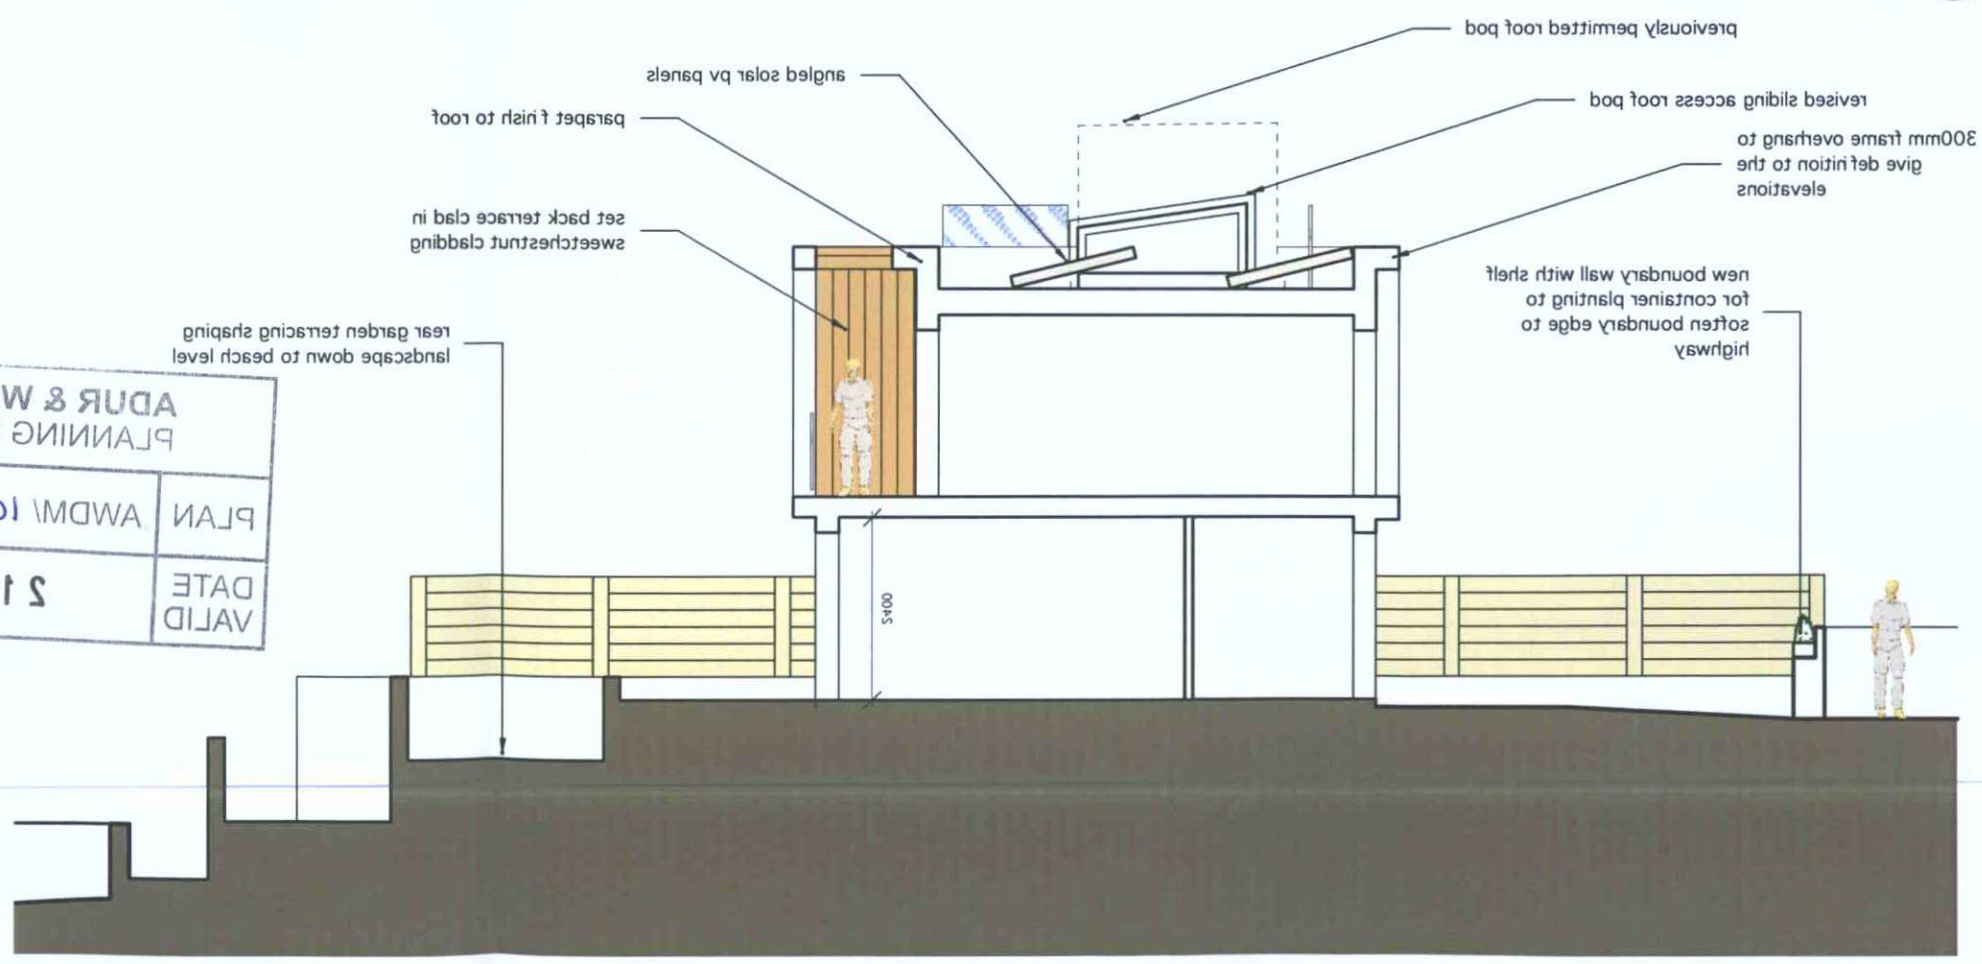

2

Proposed Section House B

scale 1:100 @A3

Note: ALL WINDOWS & DOOR FRAMES TO BE POWDER COATED ALUMINIUM

ADUR & WORTHING PLANNING SERVICES

PLAN AWDM/ 1015/13

DATE VALID 21 OCT 2014

NOTES
1. This drawing is copyright of Bold Architecture Design
2. Drawings are to scale. Use figured dimensions only. Do not scale for construction.

rev.	date		drn	aud
D	06.10.14	roof pod amended		
C	13.05.14	East boundary treatment updated		

drawing status: DESIGN

bold architecture design

104 Hallyburton Road
Hove, East Sussex BN3 7GN

T: 01273 249390

Website: www.bold.uk.com
E-mail: info@bold.uk.com

project		drawn	audited	scale	date
The Cliff, 12 Brighton Road		ST		1:100@A3	APR 13
drg title	job no.	drg.no.		rev	
Proposed Rear Elevation	097	05		D	

FILE: XREF's: