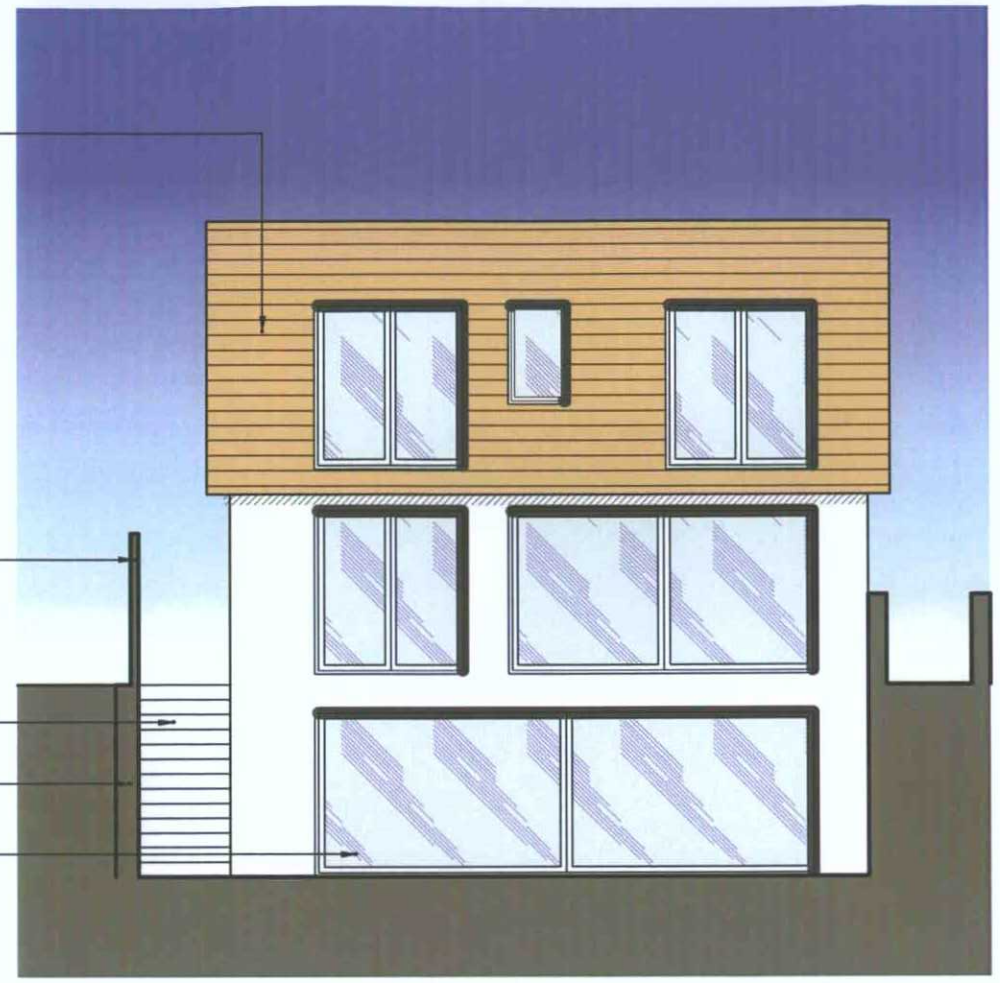

1 Proposed Rear Elevation House A
scale 1:100 @A3

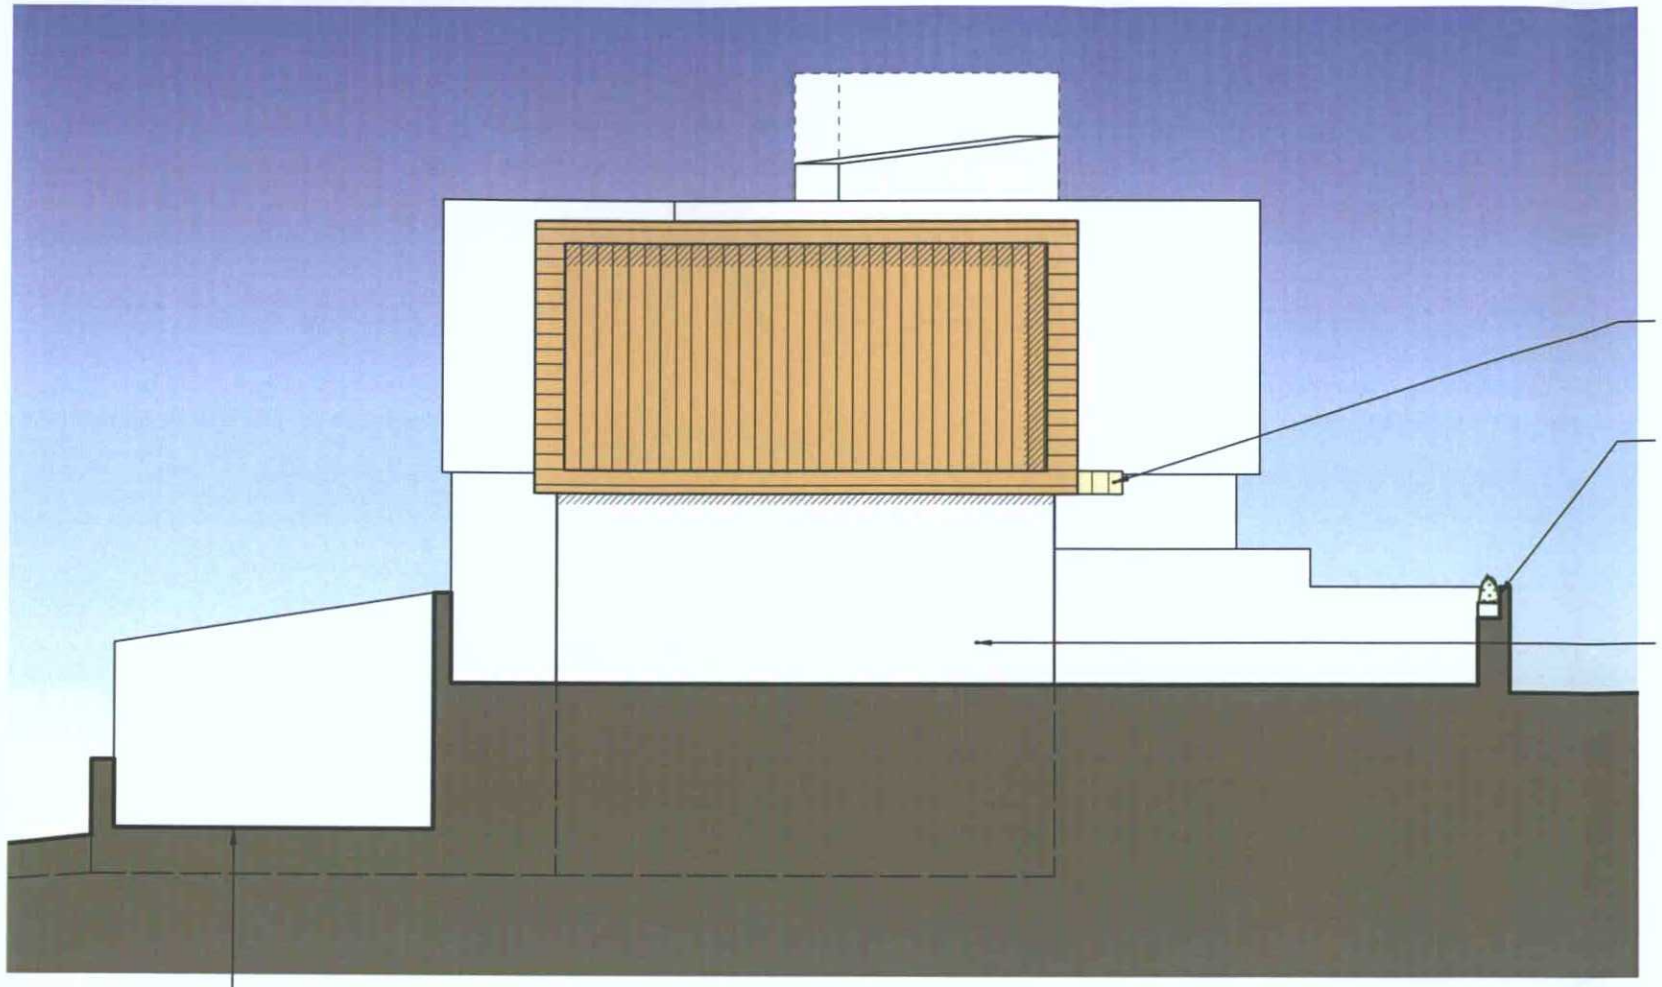

2 Proposed West Elevation House A
scale 1:100 @A3

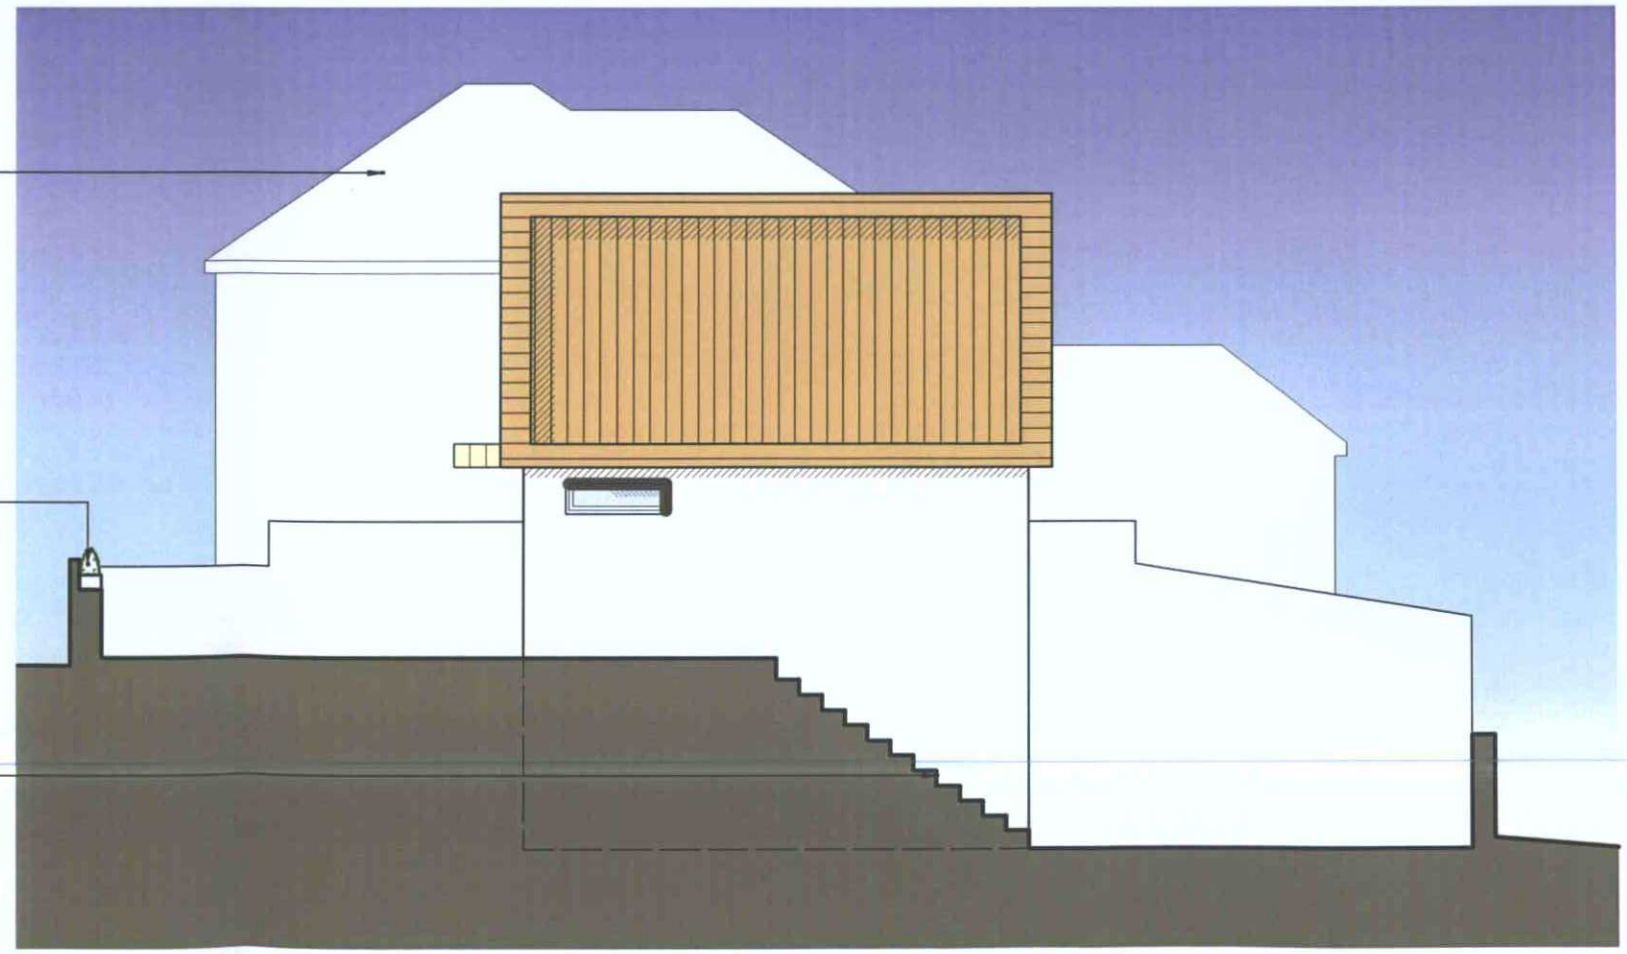

3 Proposed East Elevation House A
scale 1:100 @A3

neighbours existing lower
deck level

ADUR & WORTHING
PLANNING SERVICES
PLAN AWDM/1045/13
DATE 21 OCT 2014
VALID

Note: ALL WINDOWS & DOOR FRAMES TO BE POWDER COATED ALUMINIUM

NOTES
1. This drawing is copyright of Bold Architecture Design
2. Drawings are to scale. Use figured dimensions only. Do not scale for construction.

D 06.10.14 roof pod amended

rev.	date		dm	aud

drawing status: DESIGN

bold
architecture
design

104 Hallyburton Road
Hove, East Sussex BN3 7GN

T: 01273 249390

Website: www.bold.uk.com
E-mail: info@bold.uk.com

project		drawn	audited	scale	date
The Cliff, 12 Brighton Road		ST		1:100@A3	APR 13
drg title	job no.	drg.no.			rev
Proposed Elevations	097	06			B

FILE: XREF's: