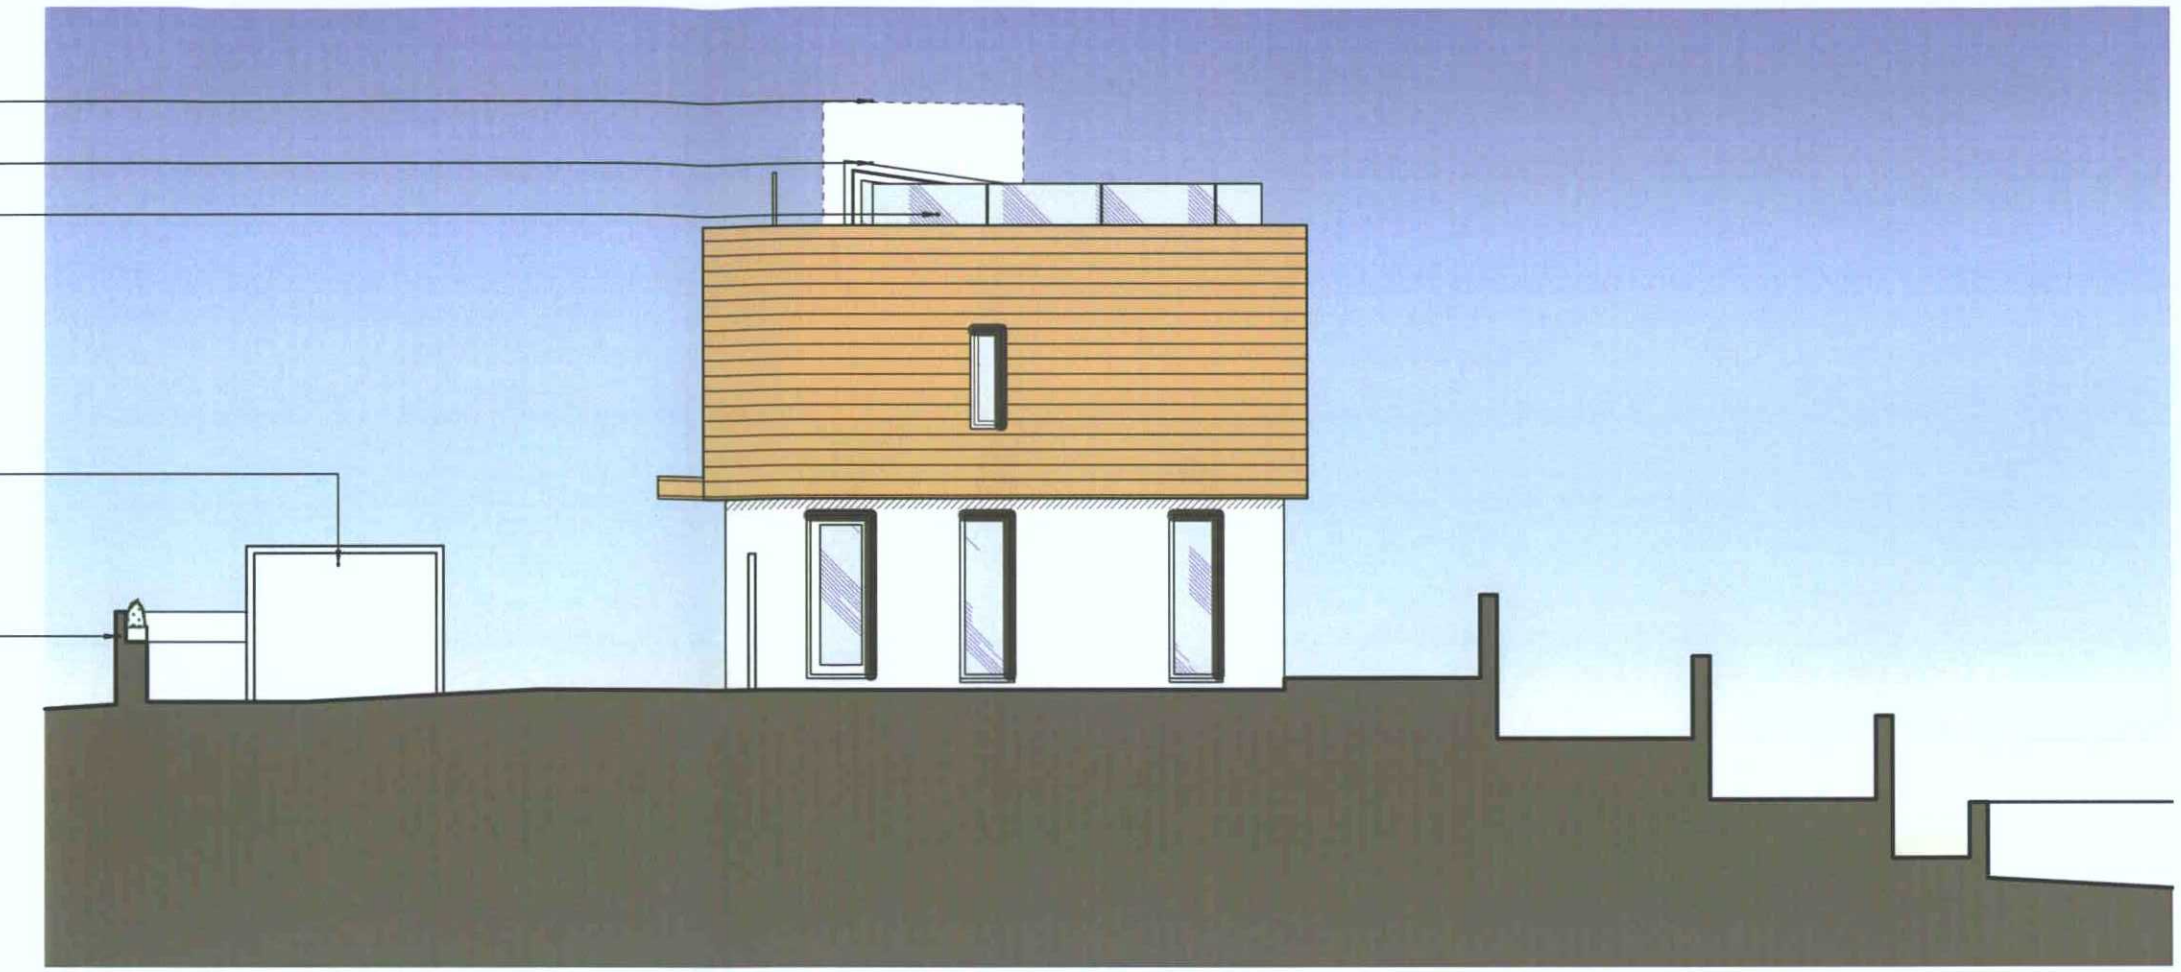

1 Proposed East Elevation House B
scale 1:100 @A3

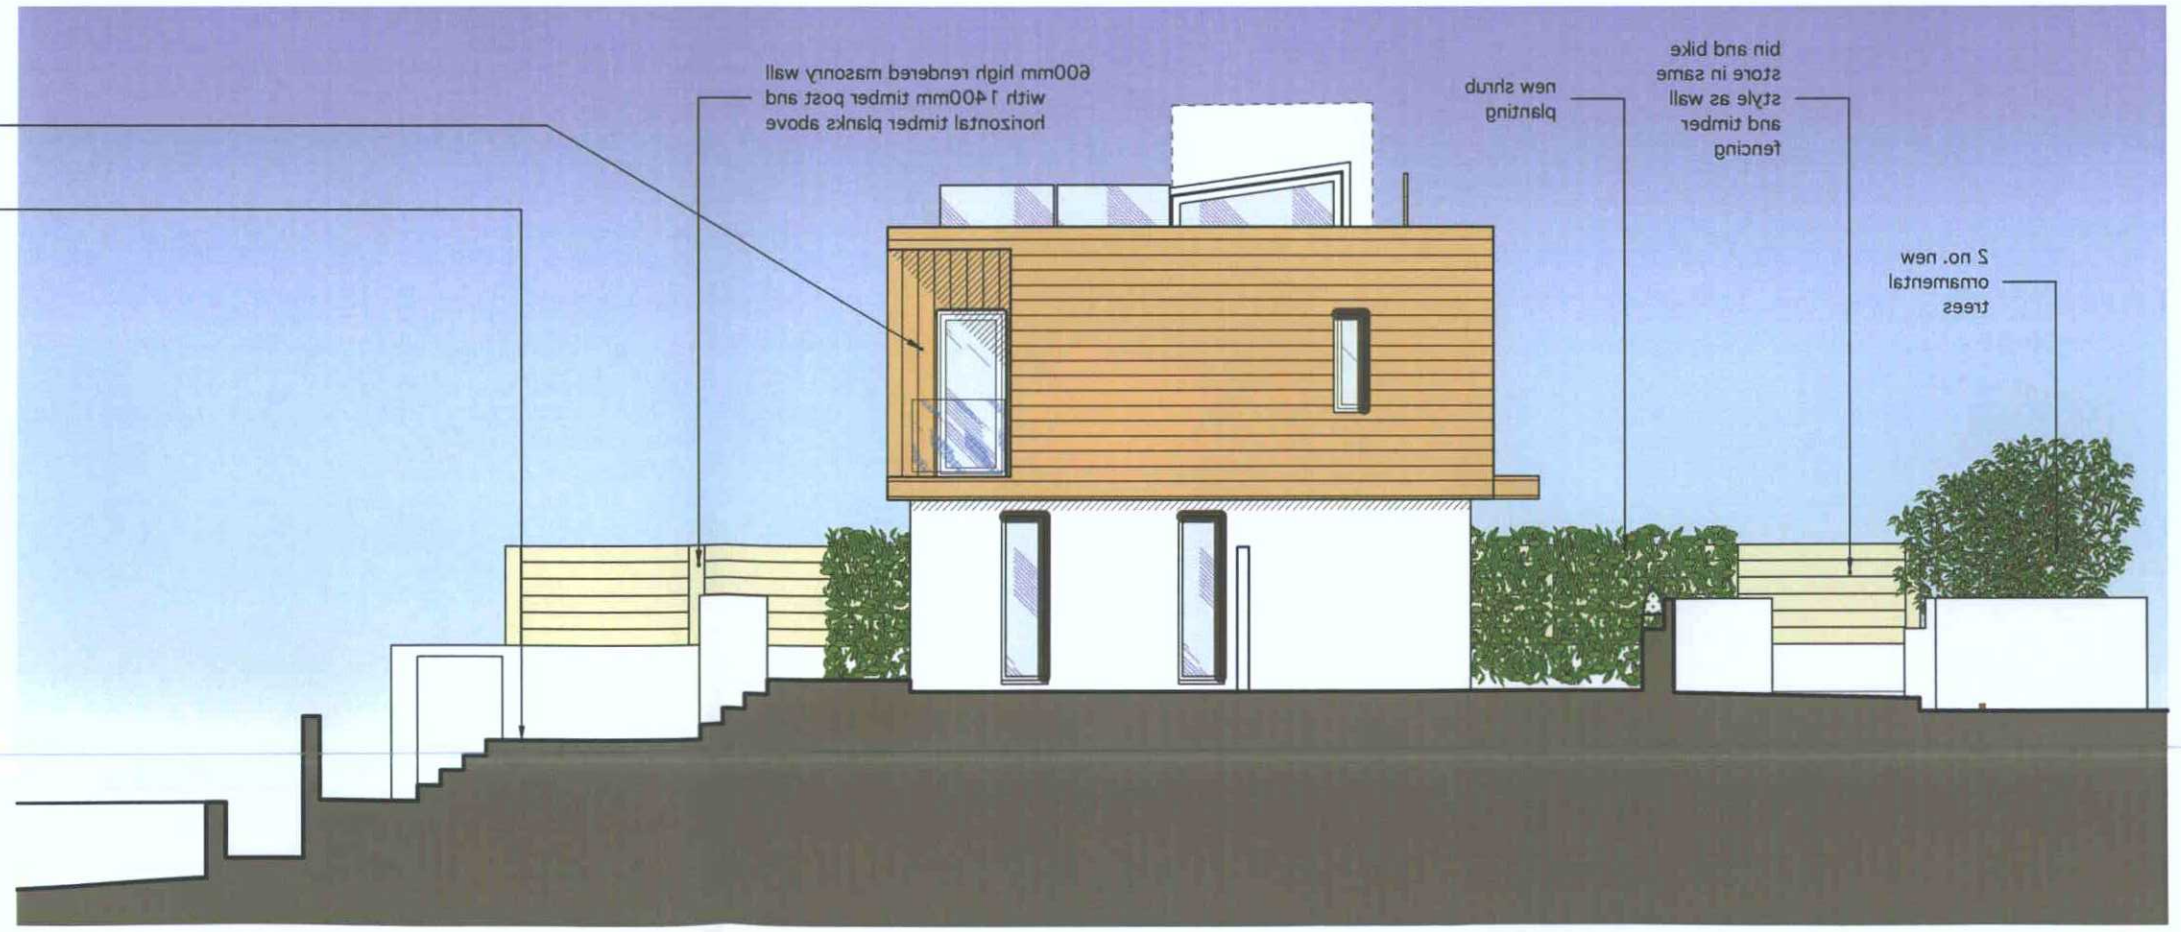

2 Proposed West Elevation House B
scale 1:100 @A3

Note: ALL WINDOWS & DOOR FRAMES TO BE POWDER COATED ALUMINIUM

ADUR & WORTHING
PLANNING SERVICES

PLAN AWDM/1015/13

DATE VALID 21 OCT 2014

NOTES
1. This drawing is copyright of Bold Architecture Design
2. Drawings are to scale. Use figured dimensions only. Do not scale for construction.

rev.	date		dm	aud
D	06.10.14	roof pod amended		
C	13.05.14	East boundary treatment updated		

drawing status: DESIGN

bold
architecture
design

104 Hallyburton Road
Hove, East Sussex BN3 7GN

T: 01273 249390

Website: www.bold.uk.com
E-mail: info@bold.uk.com

project	drawn	audited	scale	date
The Cliff, 12 Brighton Road	ST		1:100@A3	APR 13

drg title	job no.	drg.no.	rev
Proposed Elevations	097	07	D

FILE: XREF's: