N


THIS DRAWING HAS BEEN BASED ON ORDNANCE SURVEY MAPPING NO100022432.

SUBJECT TO CONFIRMATION OF LEGAL BOUNDARIES, UNDERGROUND SERVICES LOCATIONS, EASEMENTS & OTHER SITE CONSTRAINTS.

THE HARRIS GROUP LTD DOES NOT ACCEPT LIABILITY FOR ANY DEVIATION TO OUR DRAWINGS OR SPECIFICATION.

PLANNING APPLICATION (RED LINE) AREA 961 SQ.M; 0.237 ACRES; 0.096 HECTARES

(BLUE LINE) 1,969 SQ.M; 0.486 ACRES; 0.197 HECTARES

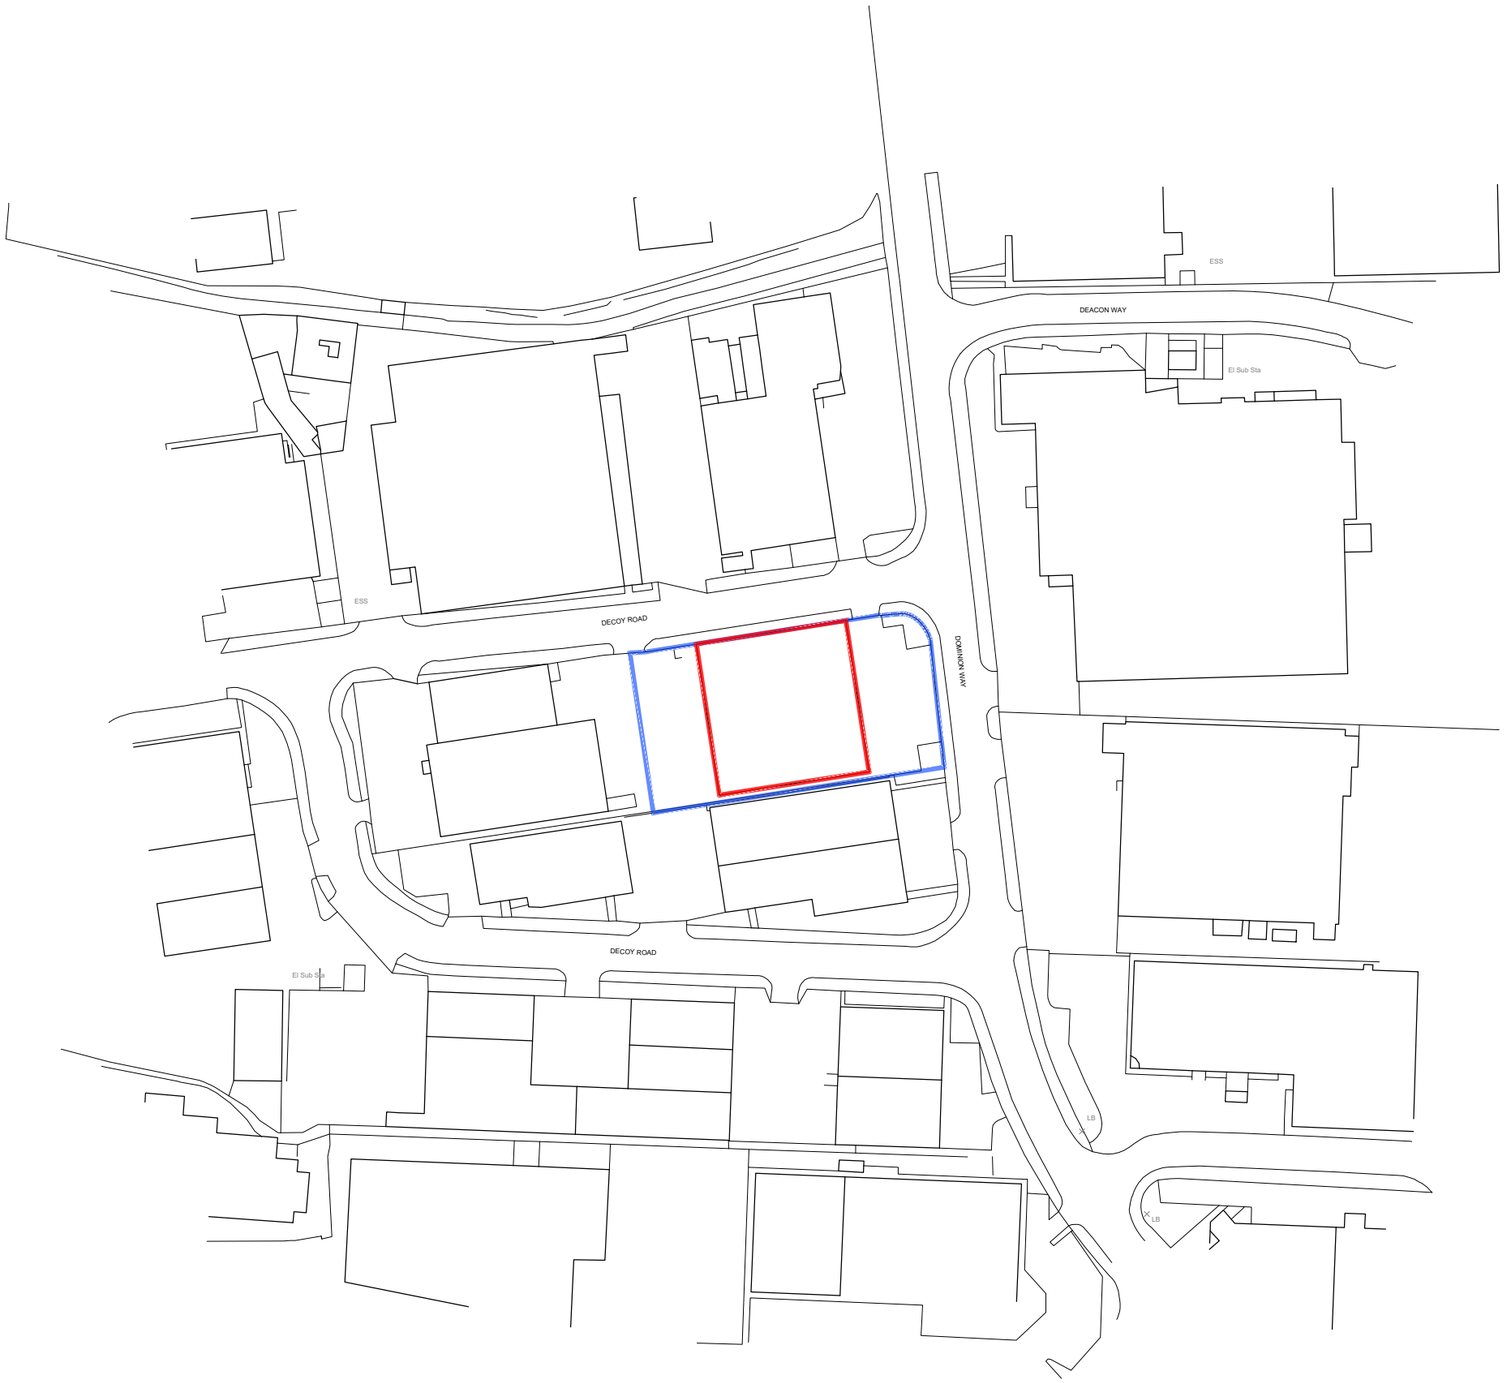

Rev	Date	Description	Rev By	Chk'd By
A	02.04.2024	ADDRESS CHANGED AS PER LPA REQUEST	PD	JPG

Project Title	PROPOSED REFURBISHMENT TO ELEVATIONS UNIT C DECOY ROAD WORTHING BN14 8NW				
Client	JLL				
Status	PLANNING				
Scale	1:1250	Drawing Size	A3		
Date	22/02/2024	Drawn By	PD	Checked	JPG
Drawing Title	LOCATION PLAN				
Job-Dwg No	19469-100	Rev	A		

2 St. Johns North, Wakefield, WF1 3QA t. 01924 291800

Carvers Warehouse, 77 Dale Street, Manchester, M1 2HG t. 0161 2388555

The Old Rectory, 79 High Street, Newport Pagnell, MK16 8AB t. 01908 211577

101 London Road, Reading, RG1 5BY t. 0118 9507700

10 Gees Court, St Christophers Place, London, W1U 1JJ t. 0207 4091215

THE HARRIS PARTNERSHIP LTD

ARCHITECTS

www.harrispartnership.com

10m 50m 100m

Scale Bar 1:1250

This drawing is copyright and may not be reproduced in whole or part without written authority.

CAD file reference ..\..\6.0 Site Survey Information\6.4 OS Location Plan