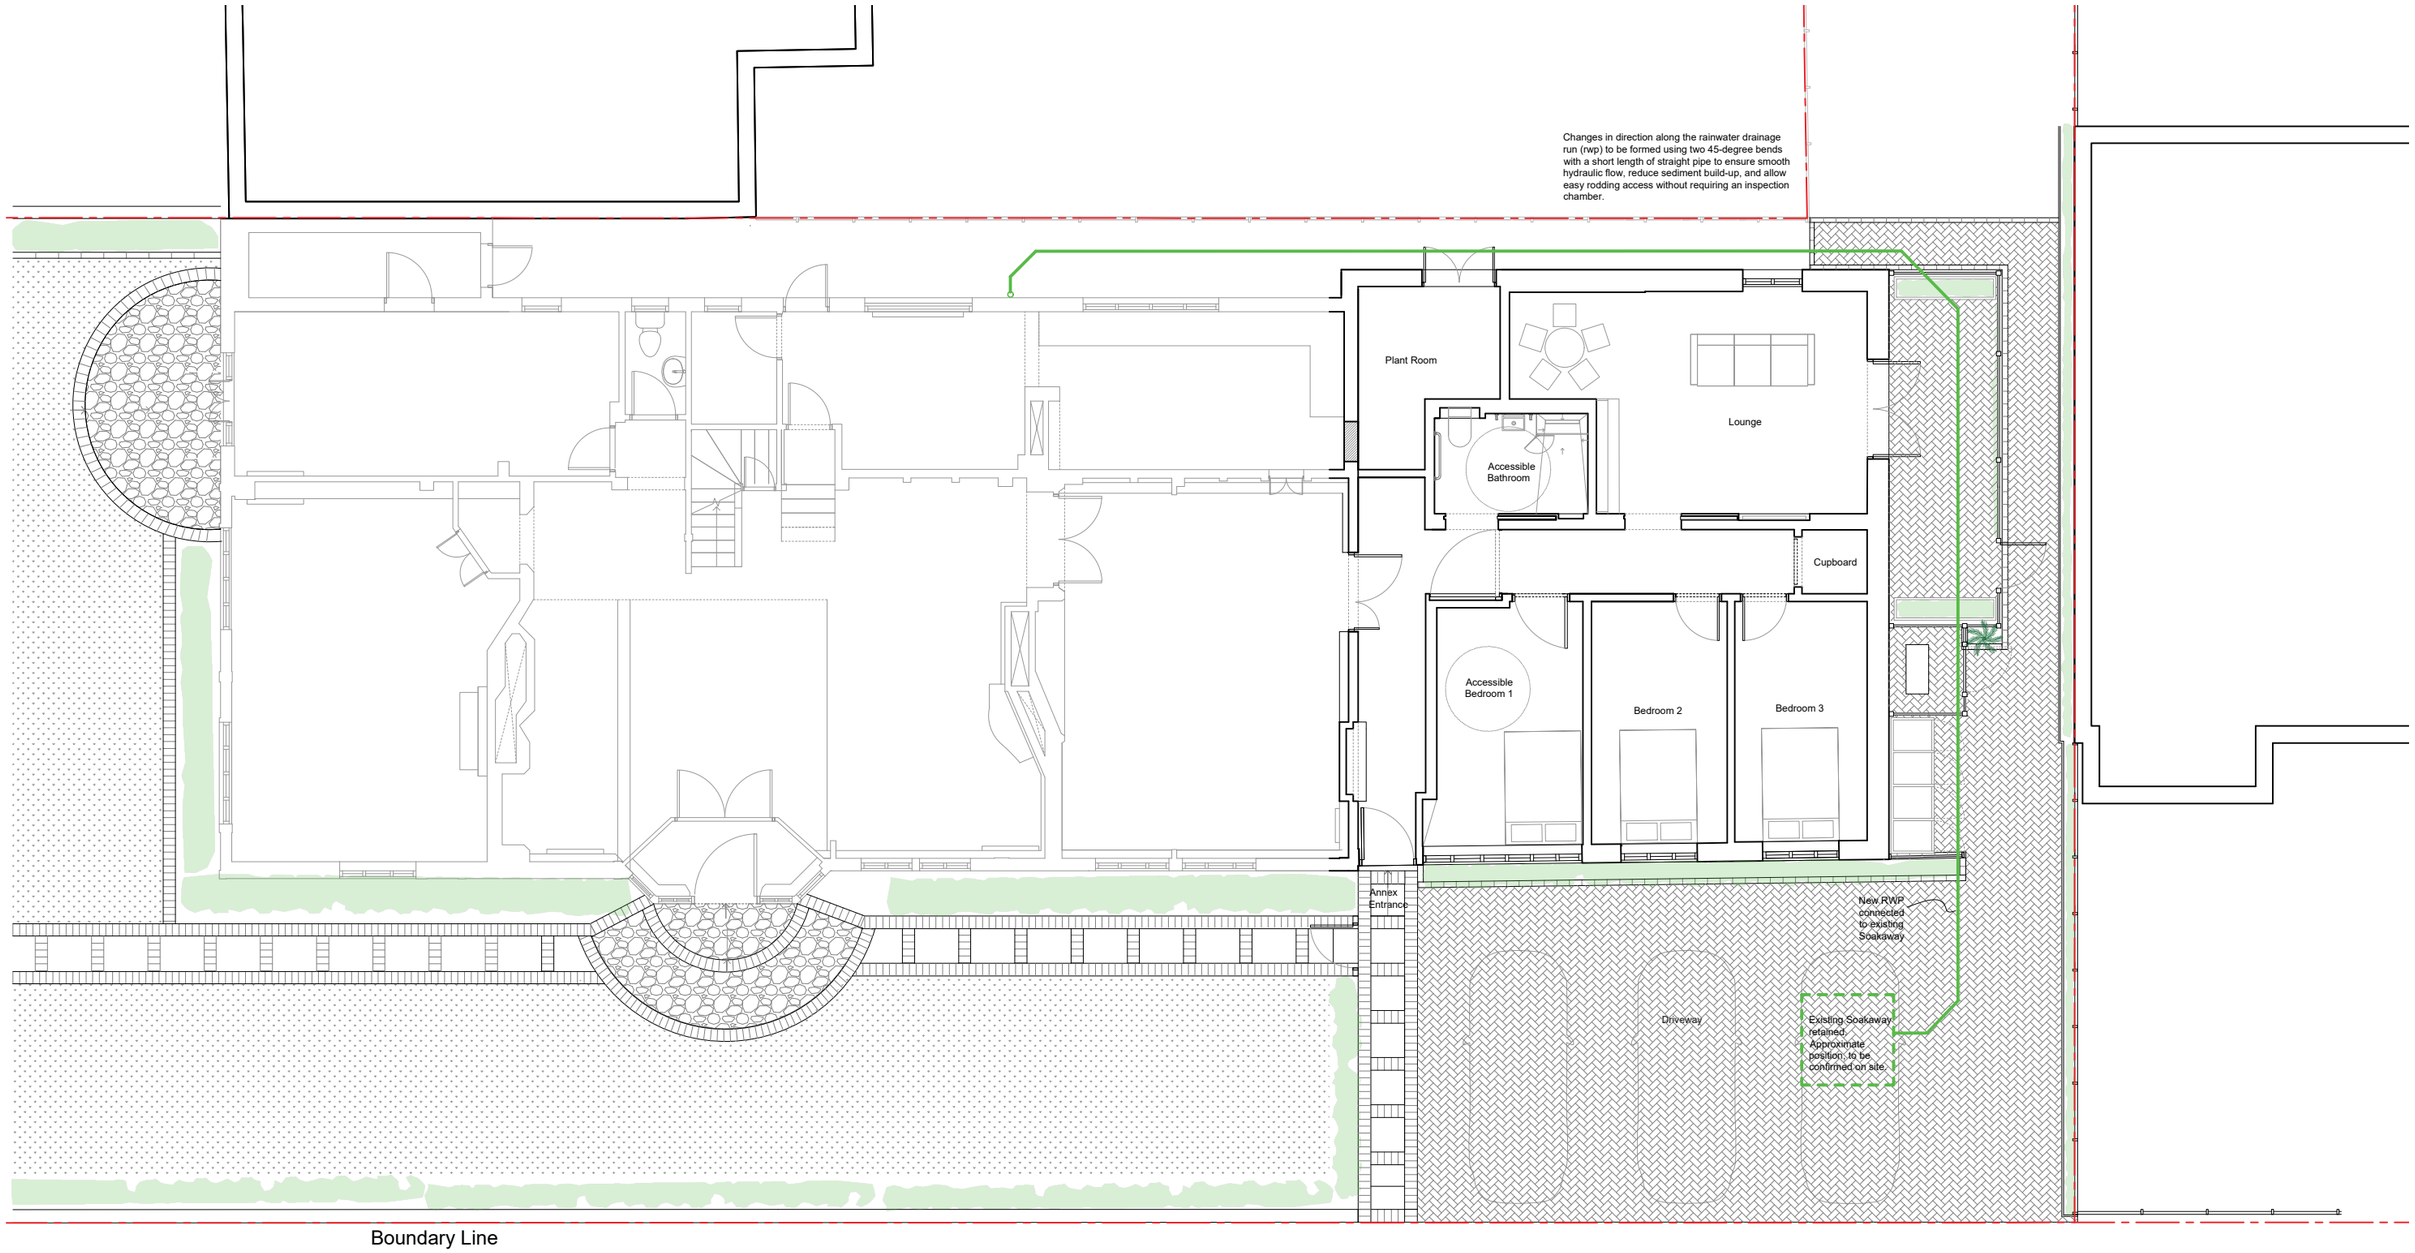



# BATH ROAD

0 1 5

| | | | | | | | | |
|---|---|---|---|---|---|---|---|---|
| Architect: SPACIO ARCHITECTS | Project: Porch, front door, first floor window, annex conversion and retained works, PV, patio doors, rendered plinth, rainwater drainage, terrace with screen fencing AC units, bin store and bike store. | Client: David Michael Williams Limited. | Location: Blacknest Hall, 18 Grand Avenue, Worthing, BN11 5AQ | Phase: Planning Submission | Drawing: PROPOSED RWP LAYOUT | Date / Revision: 23/10/2026 27/10/2026_A Scale Bar Added 04/11/2026_B Fence details and title block amended | Scale: A1 1/50 A3 1/100 | Drawing Number: GA_23_B |