

EXISTING PORCH SECTIONS

MULLION / JAMB SECTION IS BASICALLY A 90 x 42 WITH 15 x 15 SCOTIA MOULD WORKED ALL ROUND.—
THE GLASS REBATE IS FORMED BY PINNED ON 12 x 12 SCOTIA MOULD.

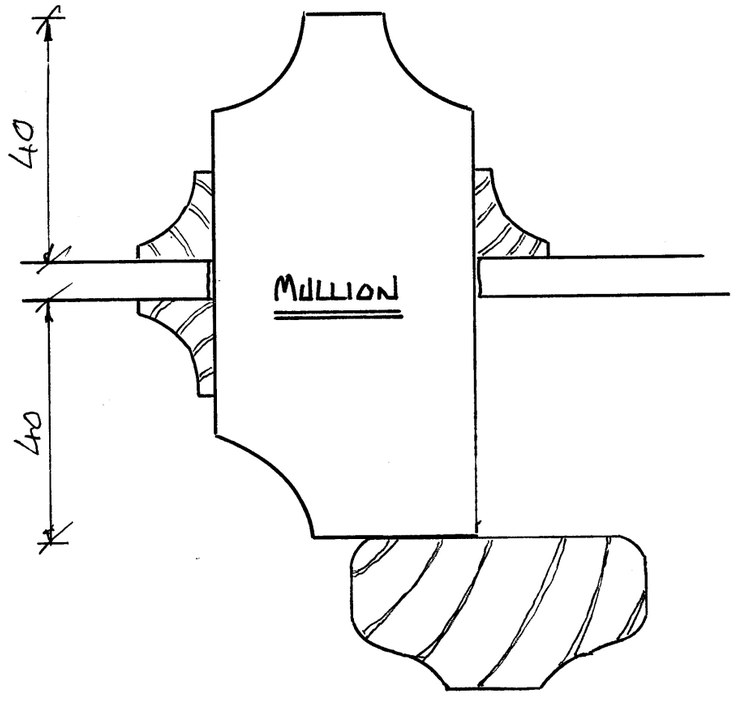

COVER MOULD OVER JOINTS IN FRAME IS 55 x 25 MOULDED. SCREWED AND PELLETED

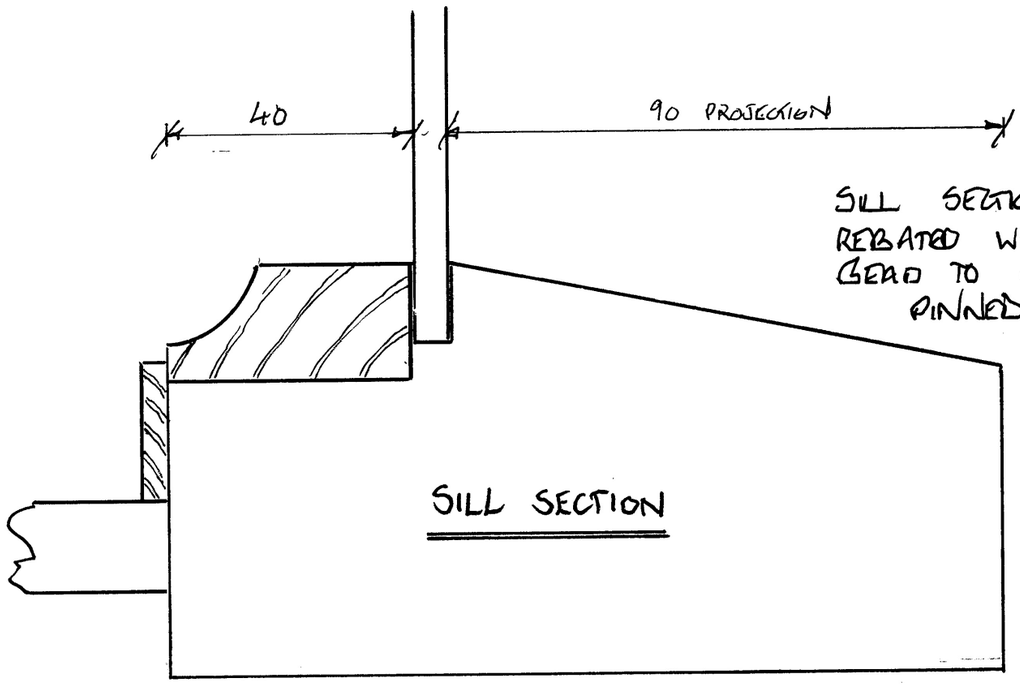


SILL SECTION

SILL SECTION ASSUMED. REBATED WITH APPLIED BEAD TO RETAIN GLASS PINNED INSIDE.

0 10 50 100 mm

pewcorner WOODWORKS
furniture, joinery & church reclamation
Tel: 01730 262690
sales@pewcornerwoodworks.co.uk

Client: DAVID WILLIAMS	
Job Title: BLACKWEST HALL	
Drawing Title: SECTION DETAILS	
Date: JUN 2026	Scale: 1:1 @A3
Drawing No. SECTN 1	

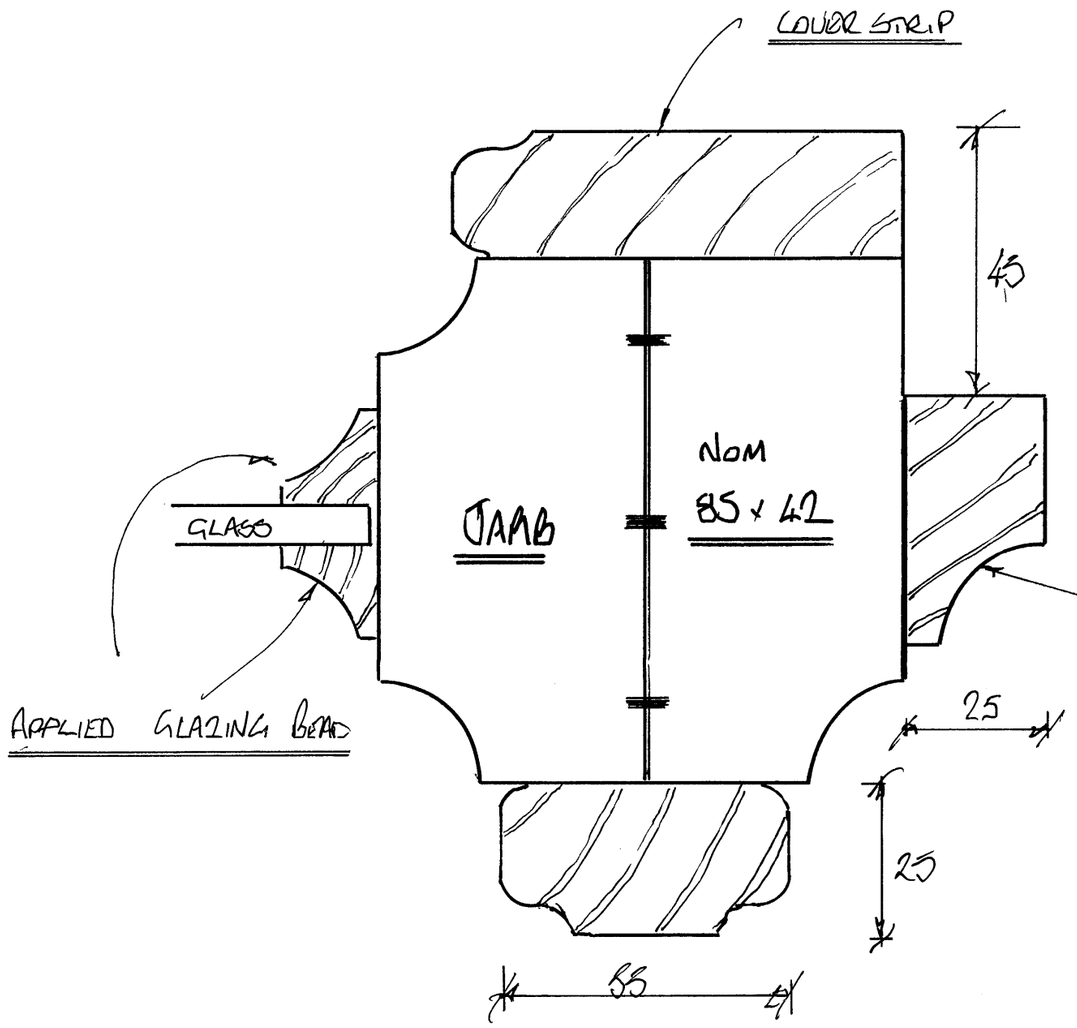

EXISTING PORCH

DOOR JAMB SECTION


PORCH IS CONSTRUCTED FROM EX. 90 x 45 SECTIONS WITH APPLIED MOULDINGS AND COVER STRIPS

0 10 50 100 mm

pewcorner WOODWORKS
furniture, joinery & church reclamation
Tel: 01730 262690
sales@pewcornerwoodworks.co.uk

Client:	DAVID WILLIAMS
Job Title:	BLACKNEST HALL
Drawing Title:	SECTION DETAILS
Date: JUN 2026	Scale: 1: 10 @ A3
Drawing No.	SECT 2

WINDOW SECTION

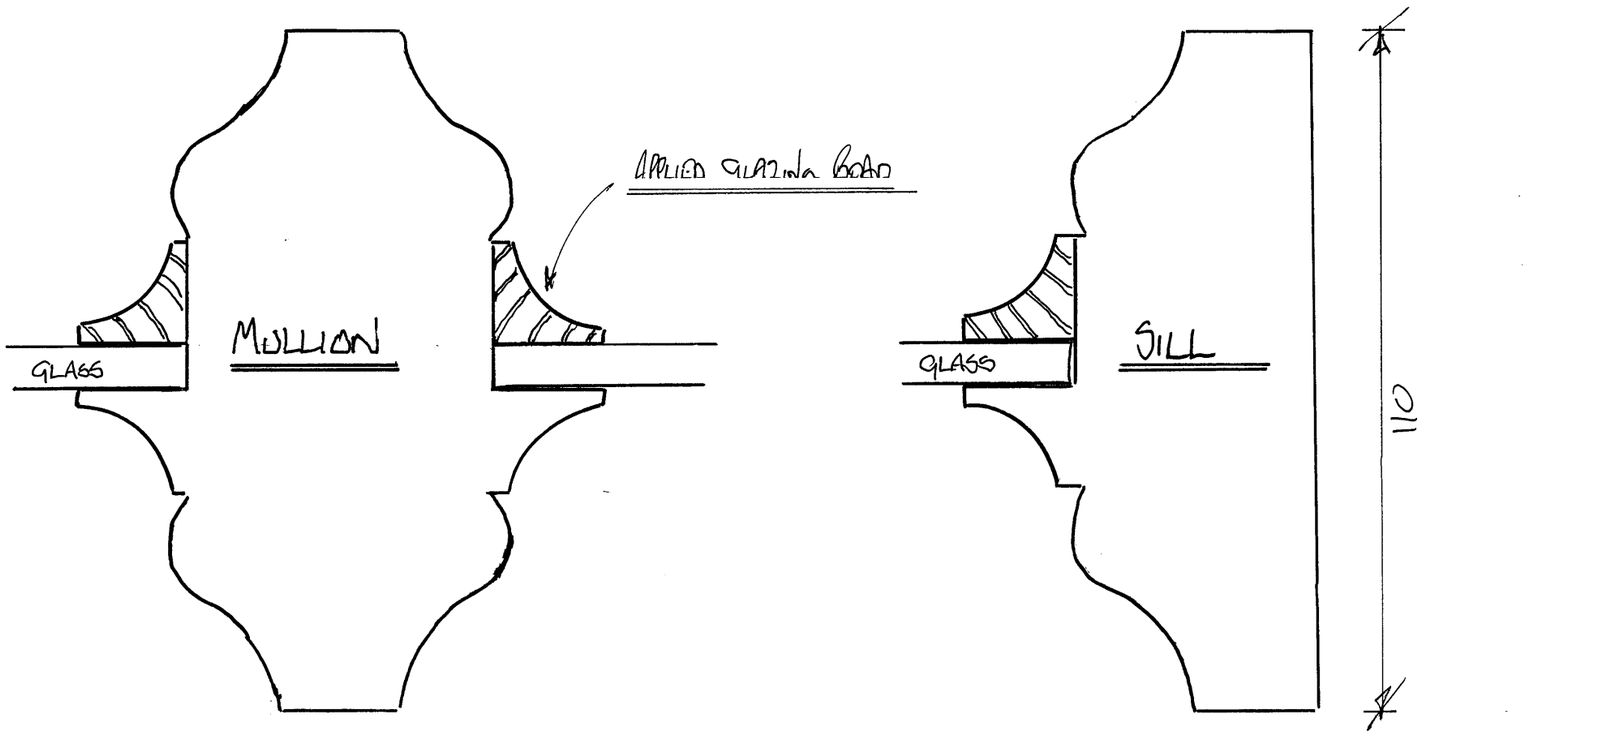

0 10 50 100 mm

pewcorner WOODWORKS
furniture, joinery & church reclamation
Tel: 01730 262690
sales@pewcornerwoodworks.co.uk

Client: DAVID WILLIAMS	
Job Title: BLACKNEST HALL	
Drawing Title: SECTION DETAILS	
Date: JUN 2026	Scale: 1:10 A3
Drawing No. SECTN 3	