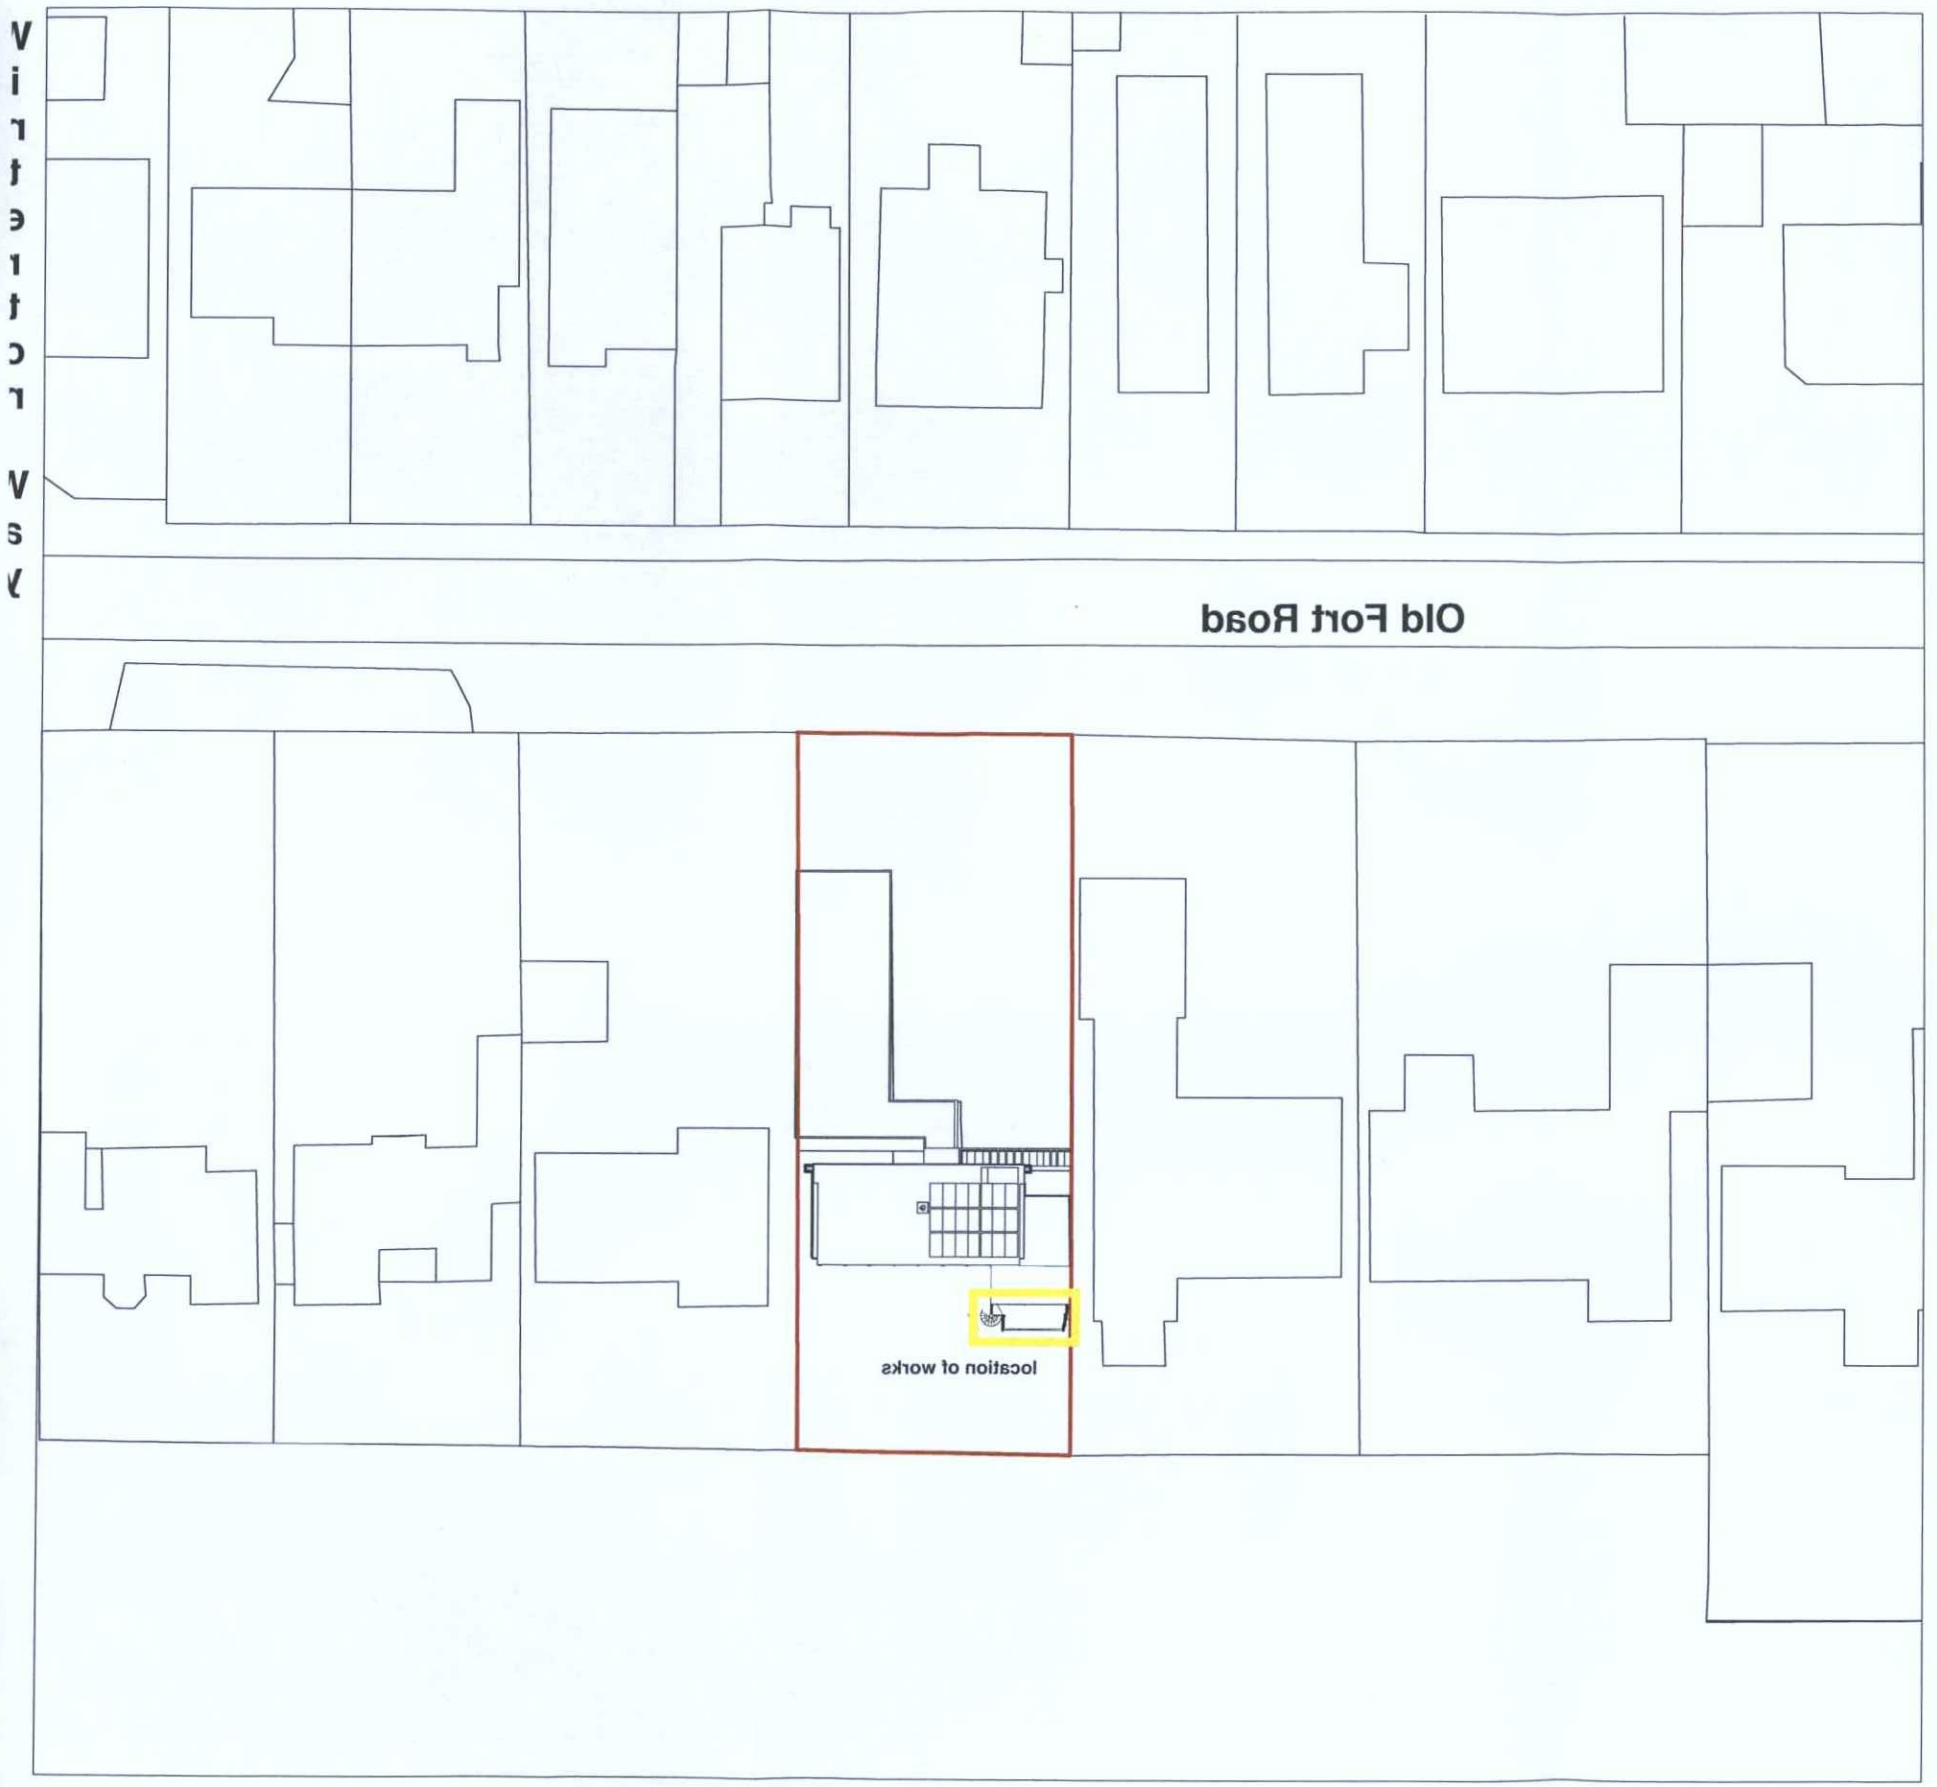

Block plan 1:500

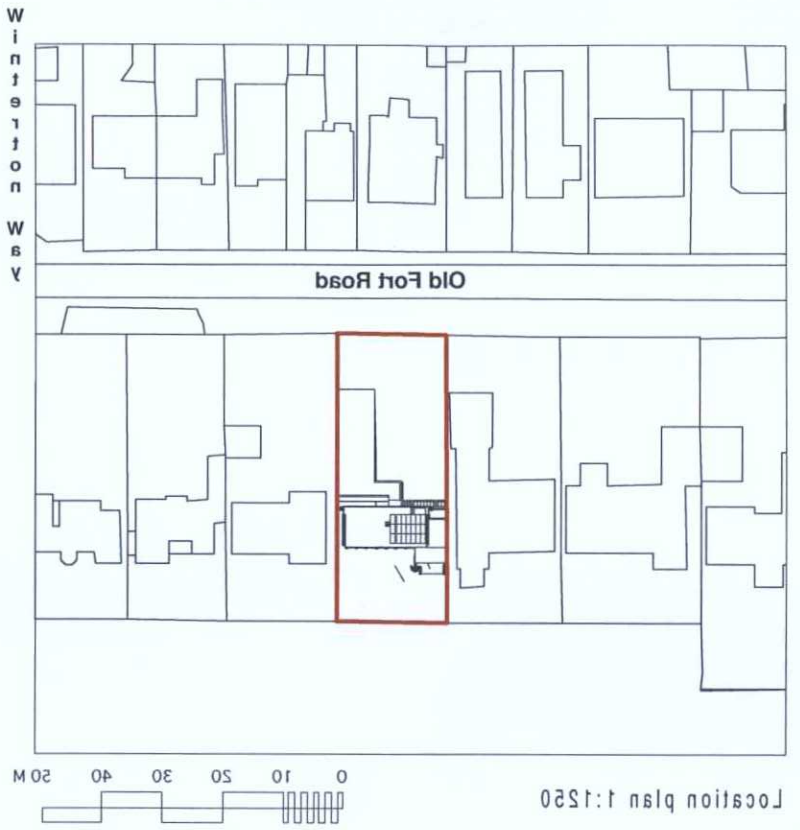

Location plan 1:1250

0 10 20 30 40 50 M

ADUR & WORTHING PLANNING SERVICES	
PLAN	AWDM/0858/18
DATE VALID	10 AUG 2018

*thinkingspace ltd

James and Carolyn's House
No.78 Old Fort Road, Shoreham by Sea

Location and block plan: 1013/SK01
May 2018