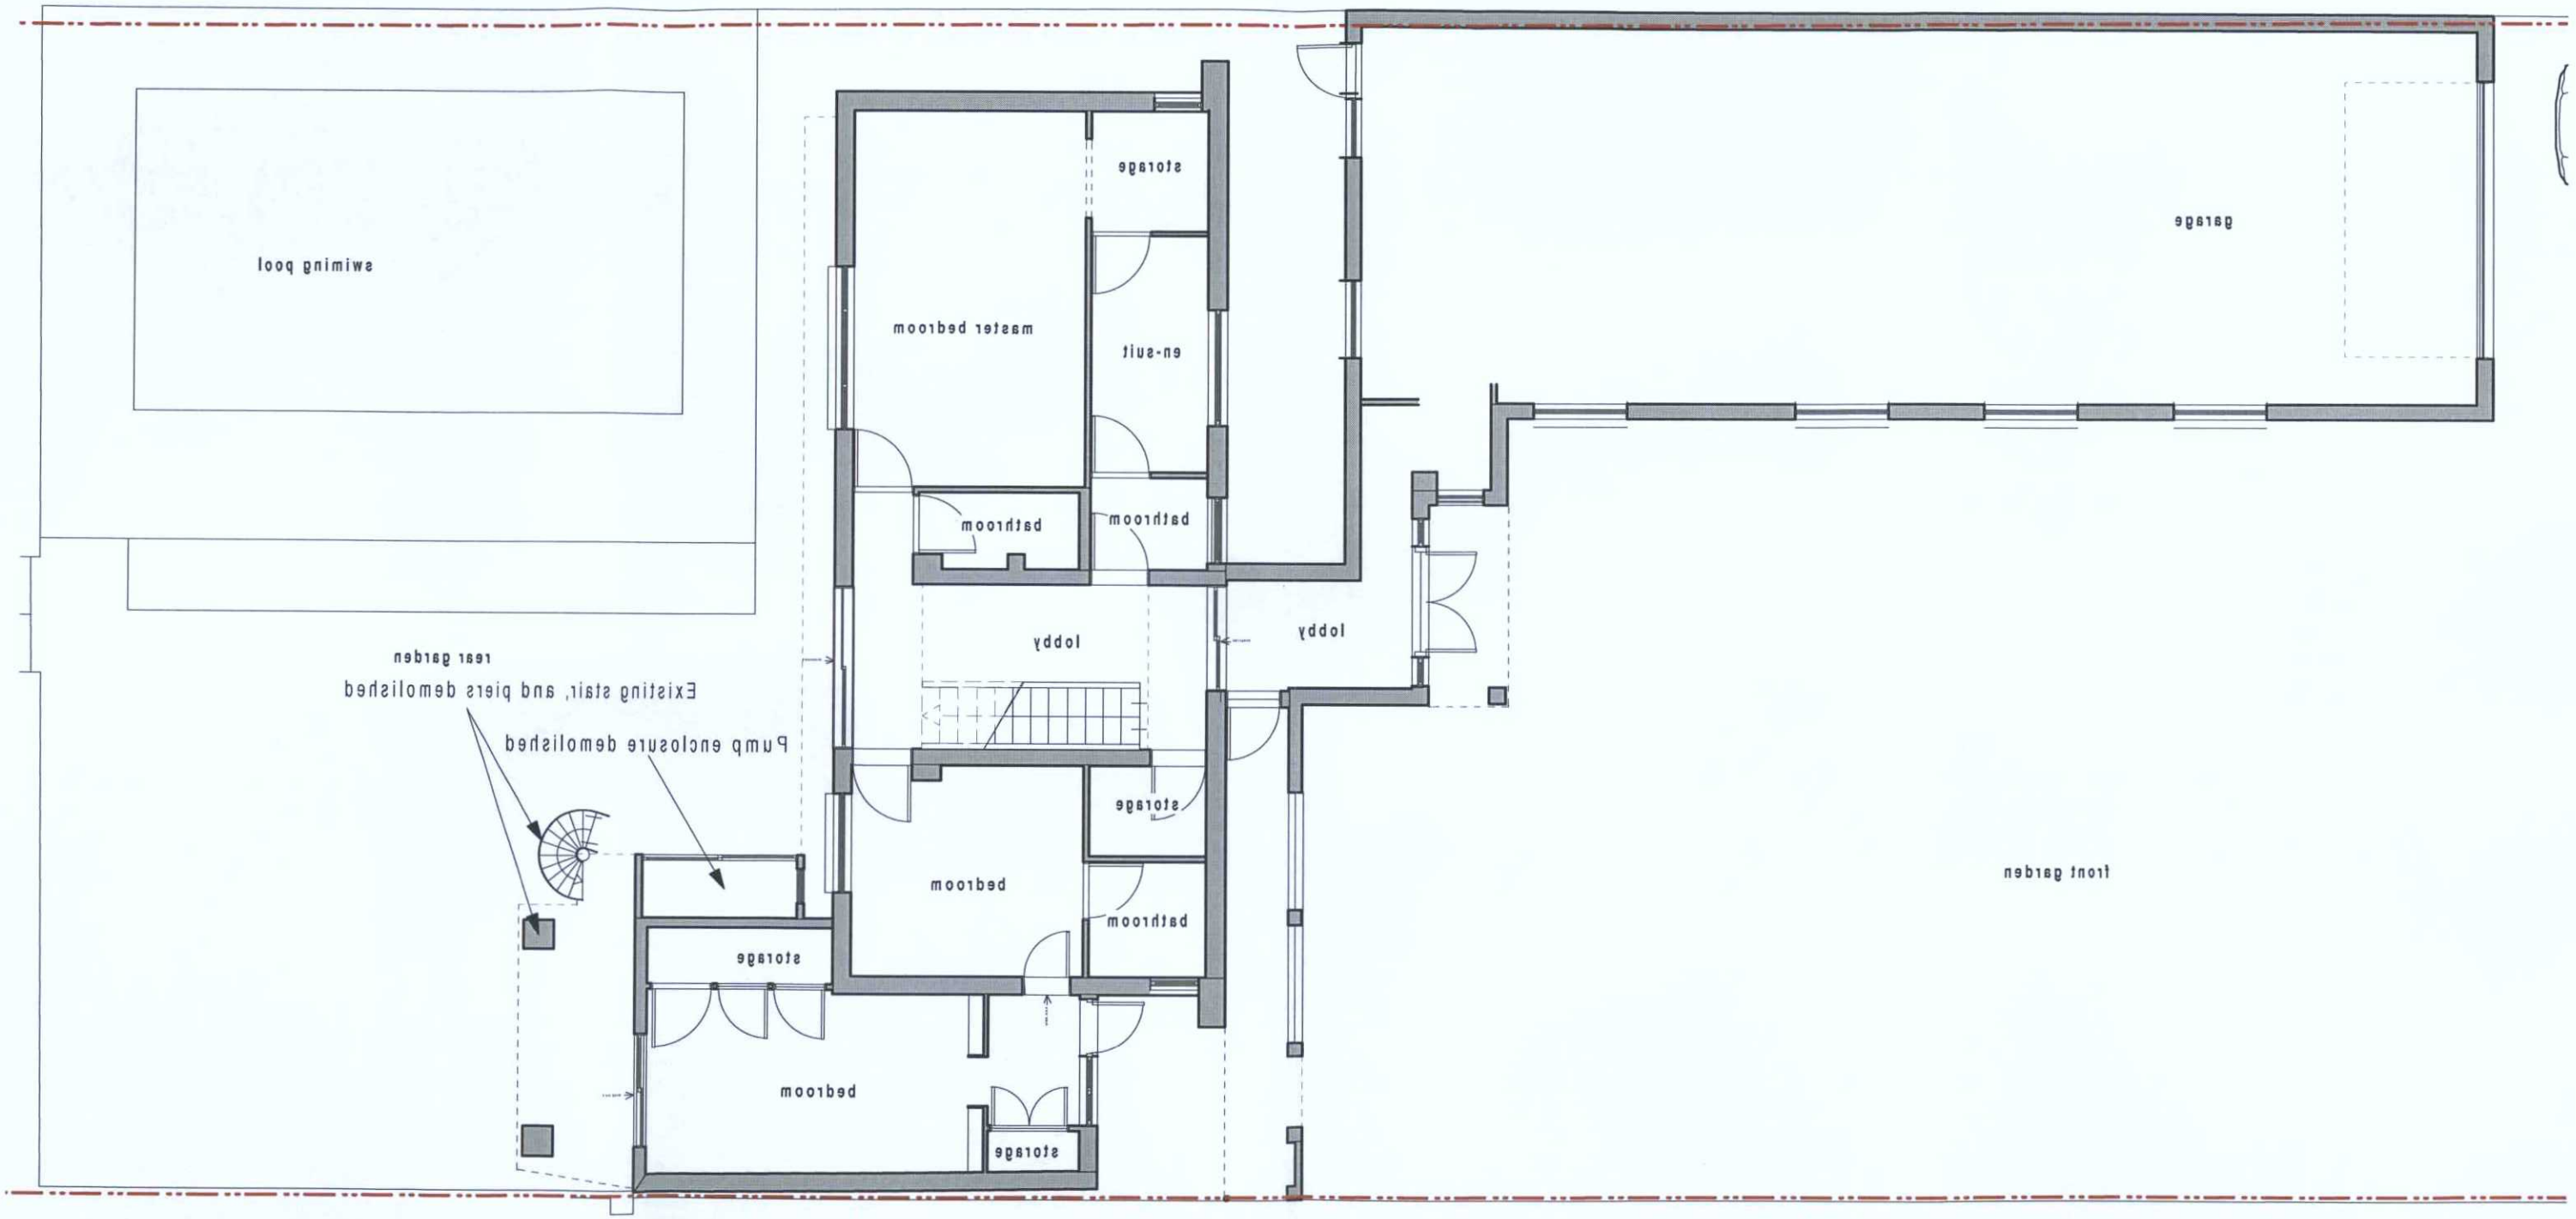

ADUR & WORTHING
PLANNING SERVICES

PLAN AWDM/ 0855/18	DATE VALID 10 AUG 2018

1 existing - ground floor
1:100

*thinkingspace ltd

James and Carolyn's House
No.78 Old Fort Road, Shoreham by Sea

Existing Ground floor plan: 1013/SK03
May 2018