General Notes

All dimensions to be checked on site. All details and dimensions relating the sub-contractors or suppliers work must be checked and agreed between the subcontractors or supplier and the general contractor.


This drawing is to be read in conjunction with all relevant architect's and engineer's drawings and the specification.

Works to comply with current Codes of Practice, British Standards and Building Regulations.

DRAWING FOR PLANNING PURPOSES ONLY - NO DETAILED STRUCTURAL DESIGN COMPLETED - DRAWING NOT FOR CONSTRUCTION.



Existing West Elevation.
(1:200)

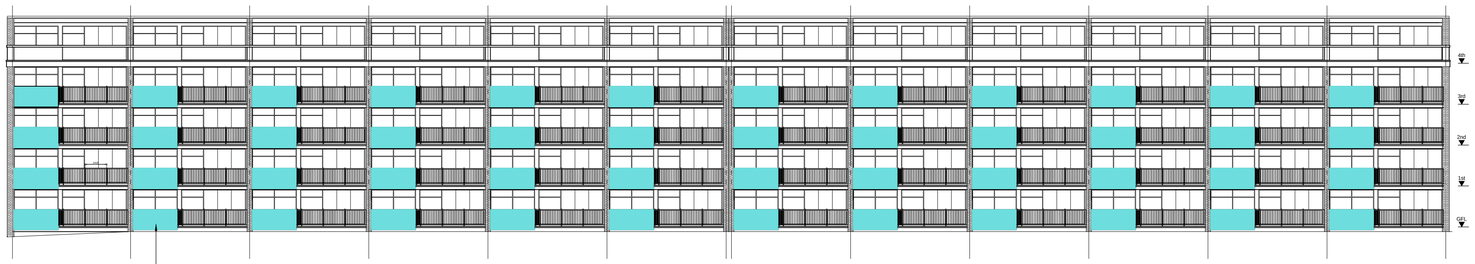


Existing balcony walls to be striped and repainted using Dulux Trade Weathershield Maximum Exposure Smooth Masonry paint, colour 50GG 75/092


Proposed West Elevation.
(1:200)



Block Plan.
(1:500)

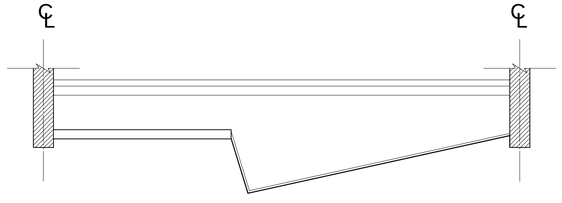


Typical Existing Balcony Plan.
(1:50)

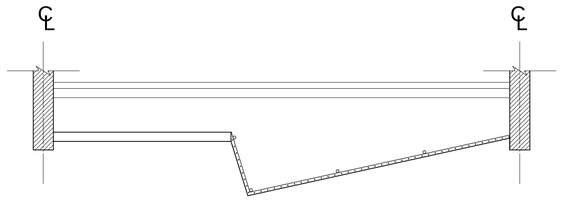


Typical Proposed Balcony Plan.
(1:50)

Note:
New balustrade layout to match the existing top floor balcony.

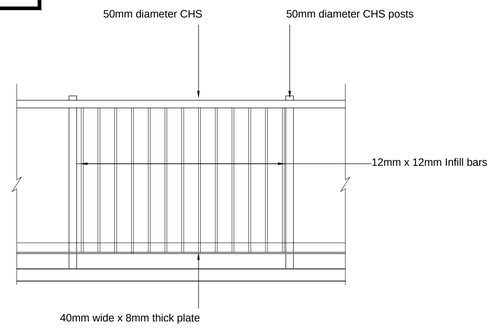


Typical proposed Balustrade detail.
(1:20)

NORTH

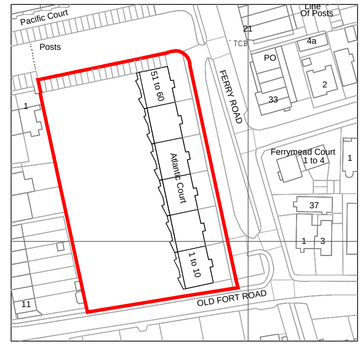

Location Plan.
(1:1250)

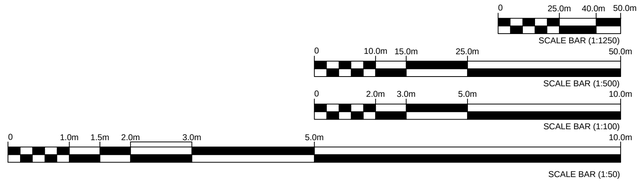

Revision:	Date:	Description:
A	02.08.2016	ISSUED FOR PLANNING

PHILIP GOACHER ASSOCIATES
Consulting Civil and Structural Engineers
Suite 1 • BFM House • The Parade • Liskeard • Cornwall • PL14 6AF
TEL: 01579 345777 • EMAIL: mail@pgoacher.co.uk
www.pgoacher.co.uk

Scale(s): As shown
Date: JUL'16
Engineer: PJG
Checked: PSG

Jordan & Cook

Atlantic court, Shoreham-by-Sea
PROPOSED ALTERATIONS

Project No: 15262
Drawing No: 001
Revision: A