PROPOSED




FRONT/WEST ELEVATION 1:100




SIDE/SOUTH ELEVATION
1:100


SIDE WALL OF EXTENSION TO BE PAINTED WHITE TO MATCH EXISTING

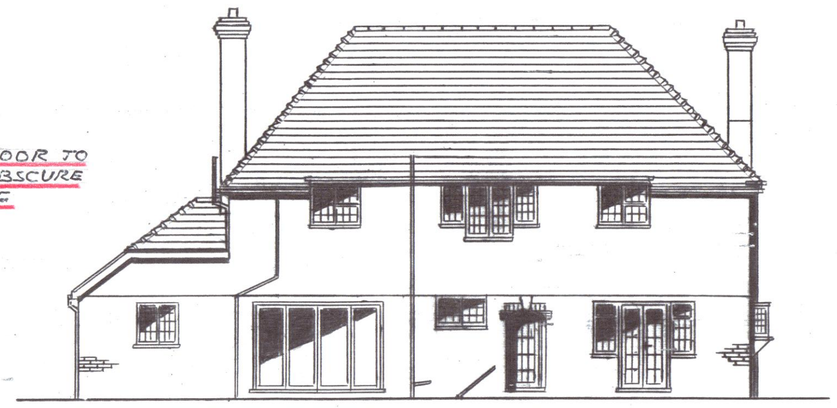


REAR/EAST ELEVATION
1:100

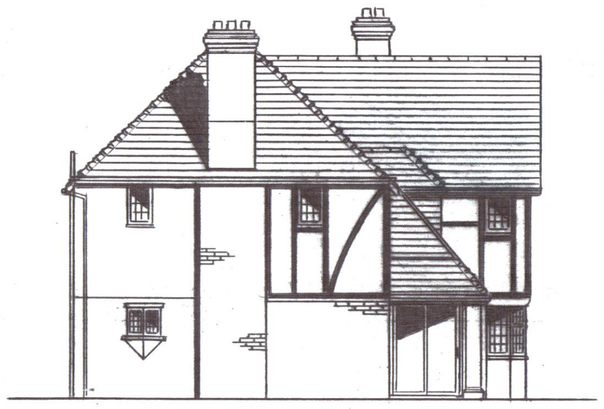

SIDE/NORTH ELEVATION
1:100

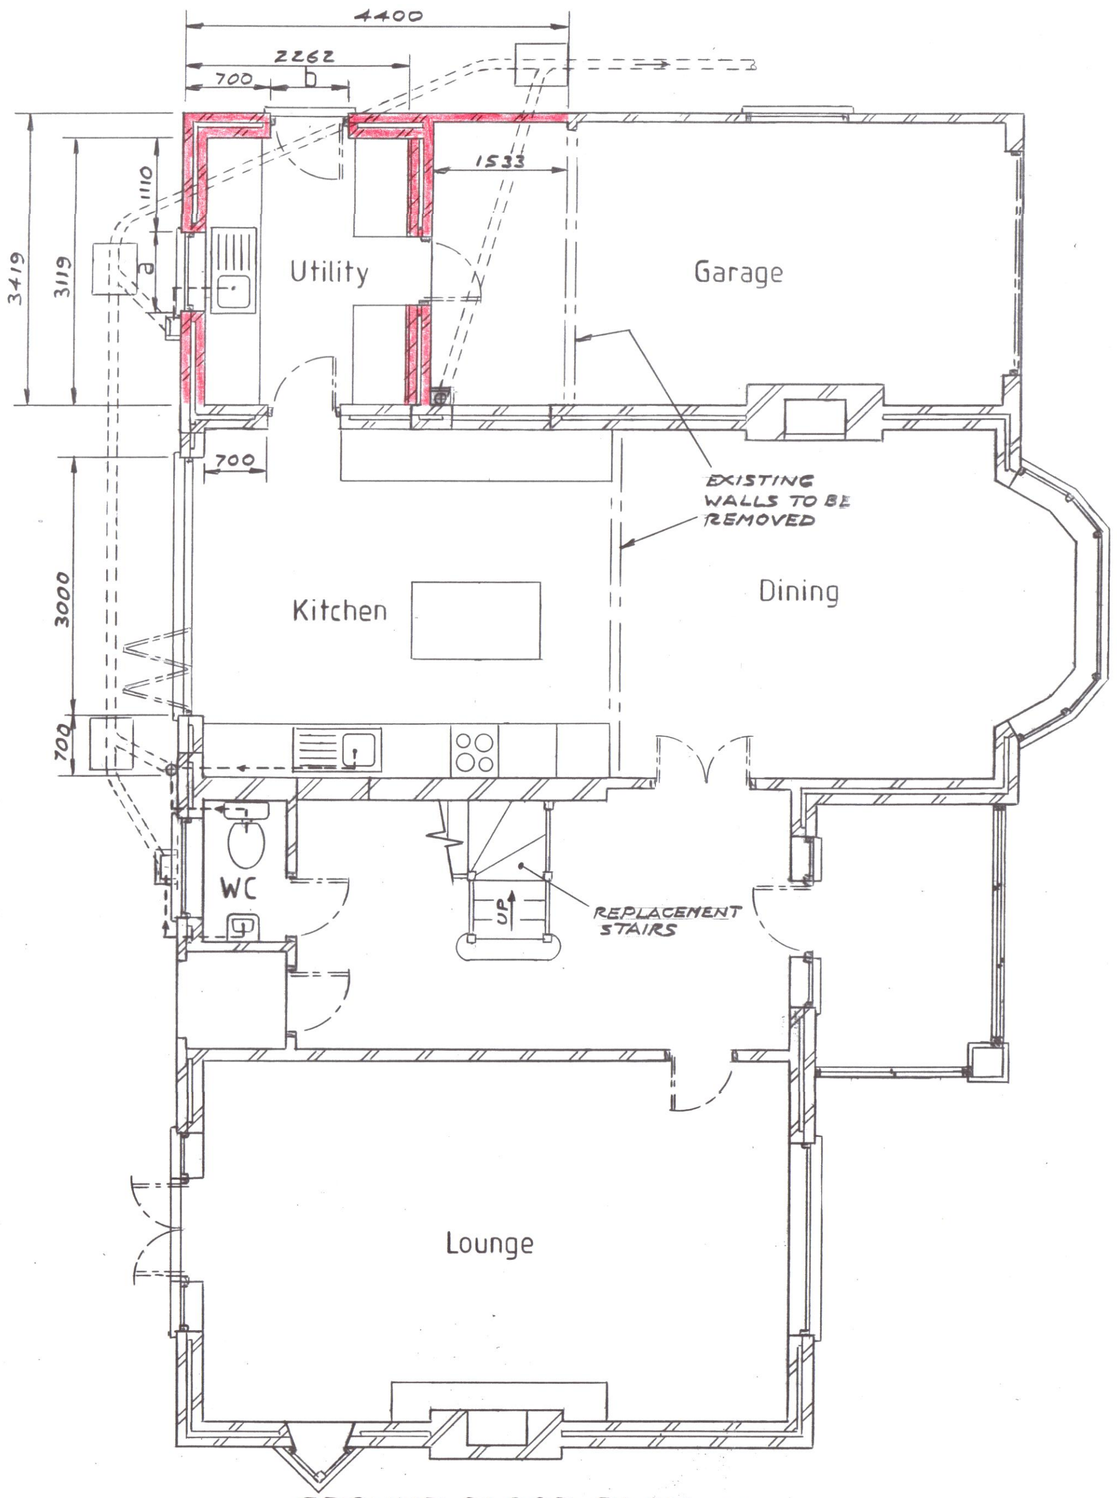

GROUND FLOOR PLAN 1:50

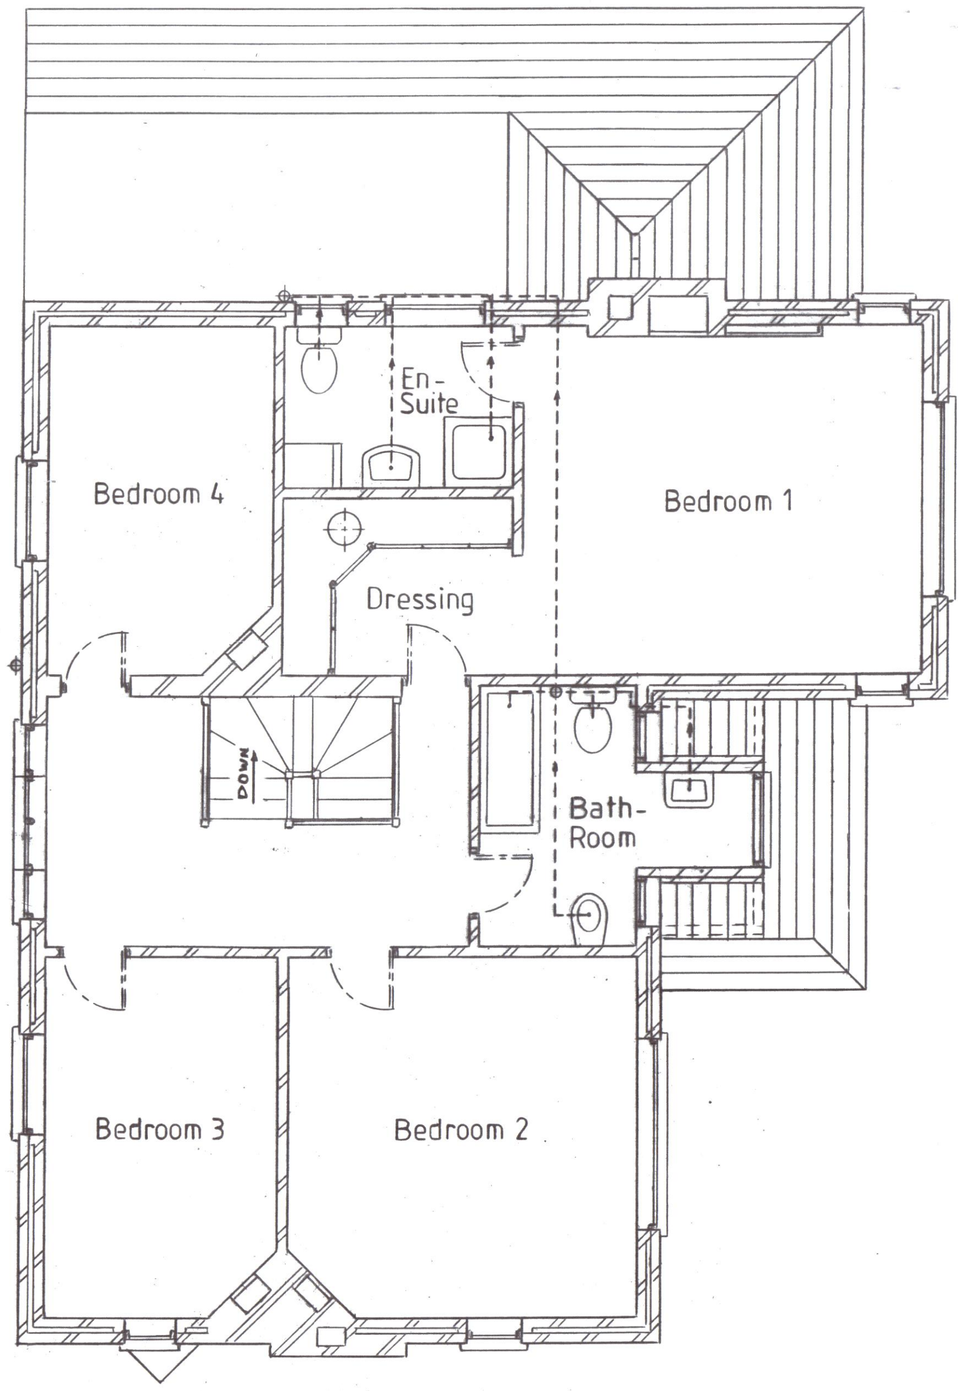

FIRST FLOOR PLAN 1:50

0 1 2 3 4 5 6 7 8 9 10
1:100 Metres

0 1 2 3 4 5 6 7 8 9 10
1:50 Metres

Reference
DENRA/1981/1- EXISTING FLOOR PLANS AND ELEVATIONS.
SITE LAYOUT PLAN 1:500
LOCATION PLAN 1:1250

Copyright ©	
Scale	1:50 & 1:100
Drawn	
Date	Jan 2024

DENRA DESIGN Ltd

Tel: 07973 911 870
denra.design@outlook.com

Title
PROPOSED GROUND FLOOR EXTENSION AND STRUCTURAL ALTERATIONS TO EXISTING HOUSE AT 22 DOVER ROAD, WORTHING, WEST SUSSEX, BN11 5NR.

Rev.	Rev.	Sheet Size A1	DIMENSIONS IN MILLIMETRES	Drg No. DENRA/1981/2 — Rev. A