CDM Regulations 2015

ALL current drawings and specifications for the project must be read in conjunction with the Designer's Hazard and Environmental Assessment Record.

CDM 2015

notes

- The contractor is responsible for checking dimensions, tolerances and references. Any discrepancy to be verified with the Architect before proceeding with the works.
- Where an item is covered by drawings to different scales the larger scale drawing is to be worked to.
- Do not scale drawing. Figured dimensions to be worked to in all cases.

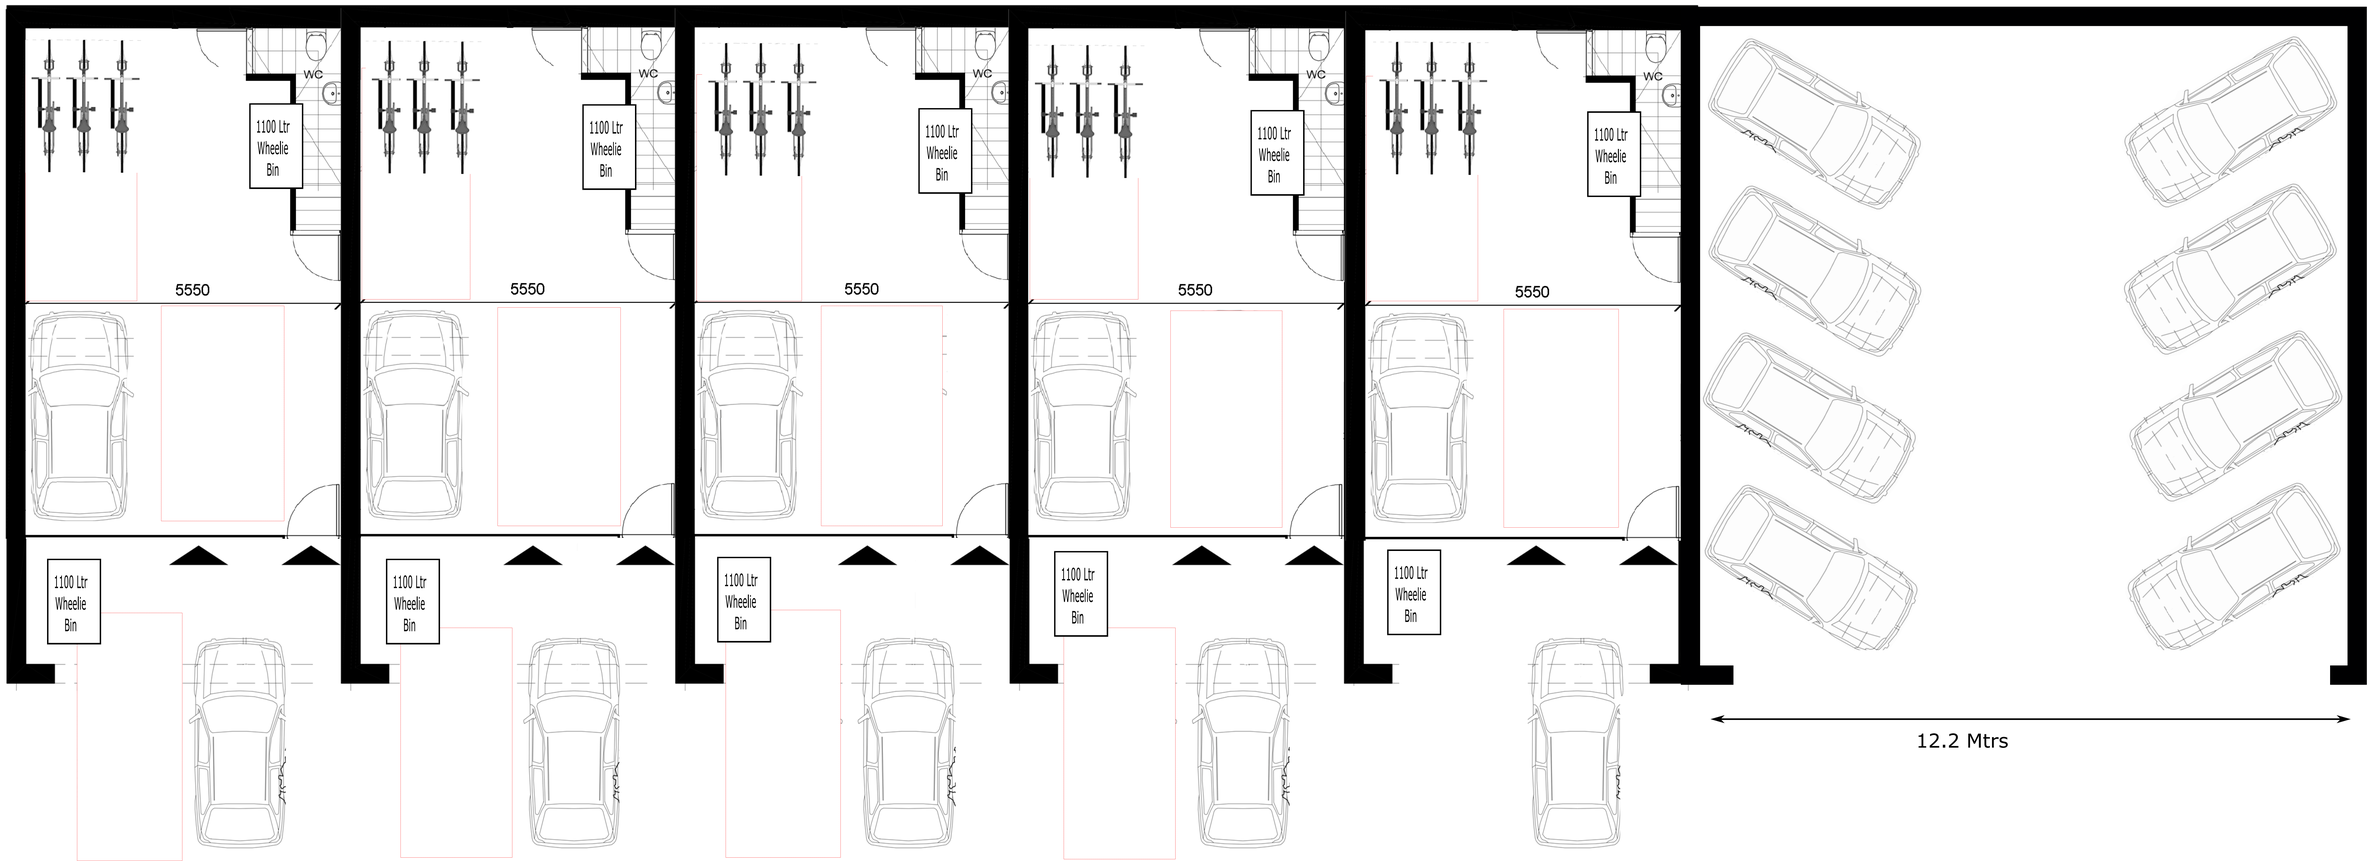

GROUND FLOOR PLAN

N

SCALE BAR - 10M

date	rev	revision/author/checker	drawn RH	project 4-5 Waterside Road, Portslade	purpose of issue Outline Planning
			checked RH		
			scale @ A3 1:100	drawing Proposed Block Plans	drawing no 04 rev
			date		