ADUR & WORTHING
PLANNING SERVICES

PLAN	AWDM/ 1151/13
DATE VALID	12/09/13

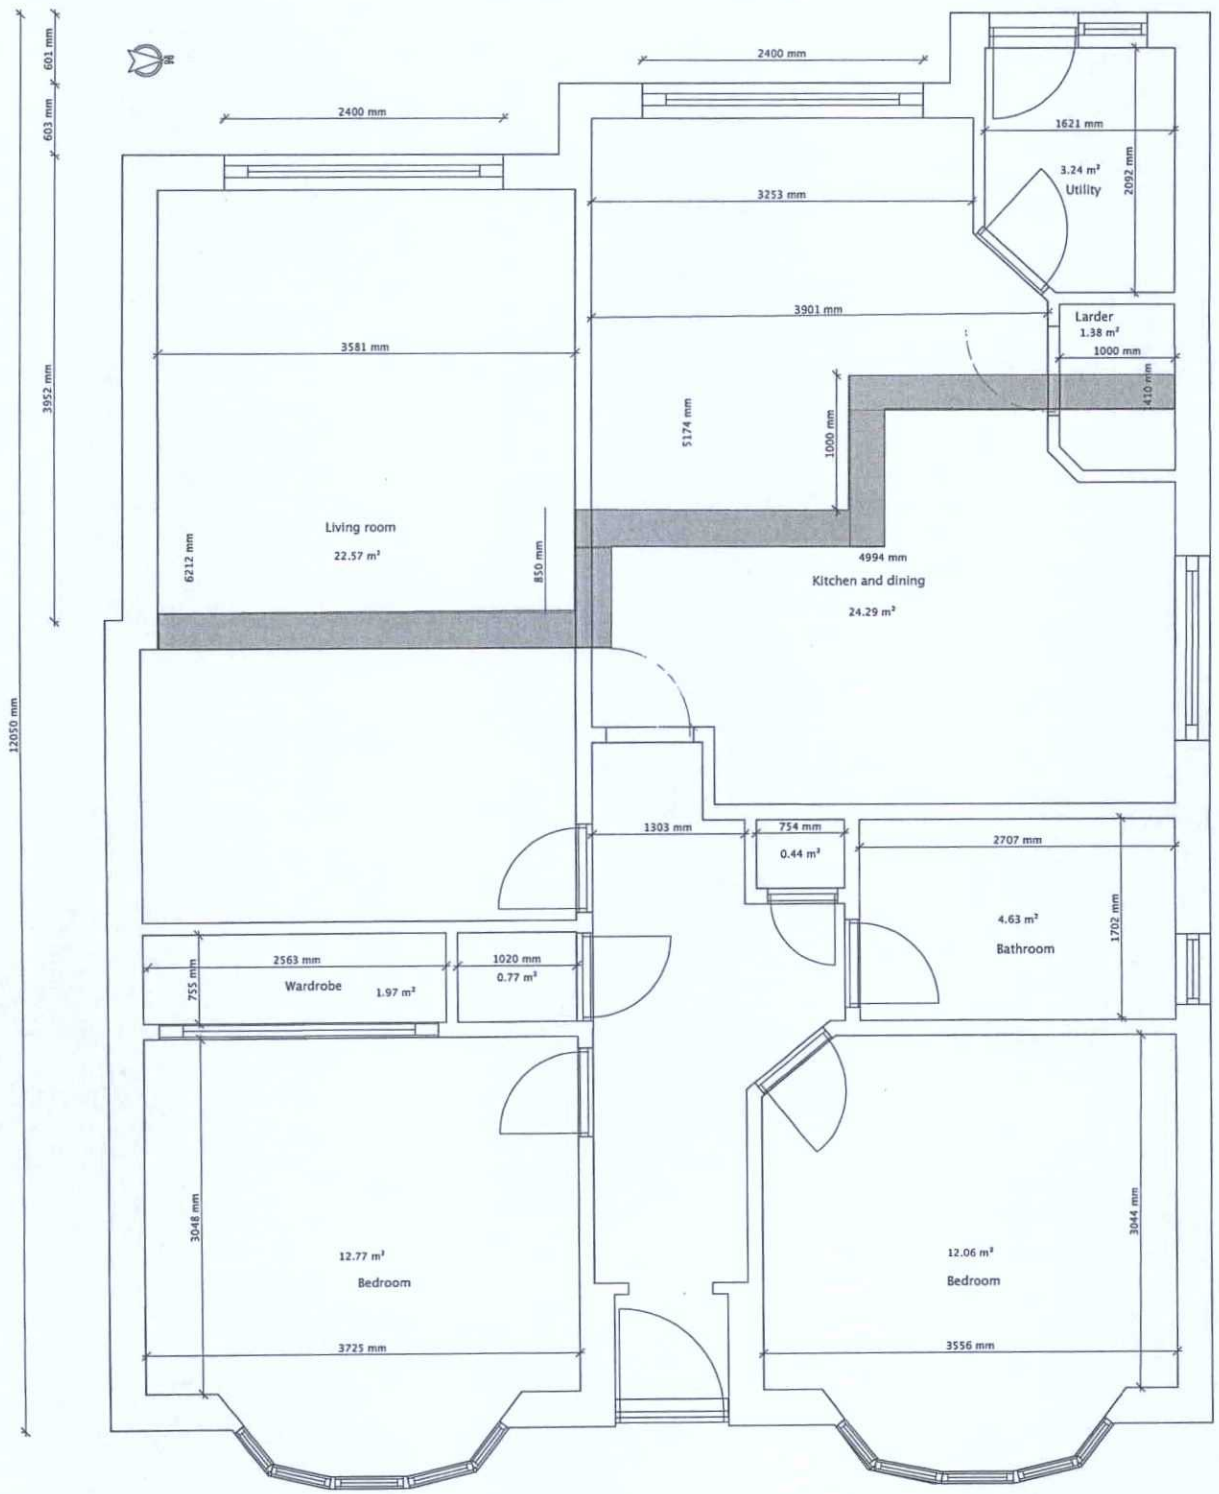

Dimensions from existing rear elevation build line.

FOR CONSTRUCTION

MJE Project Management
Drawing: MJE/001
Drawn By: MJE
Date: Aug 2013