Neighbourhood consultation scheme for 2 Hadrian Ave, Southwick, West Sussex

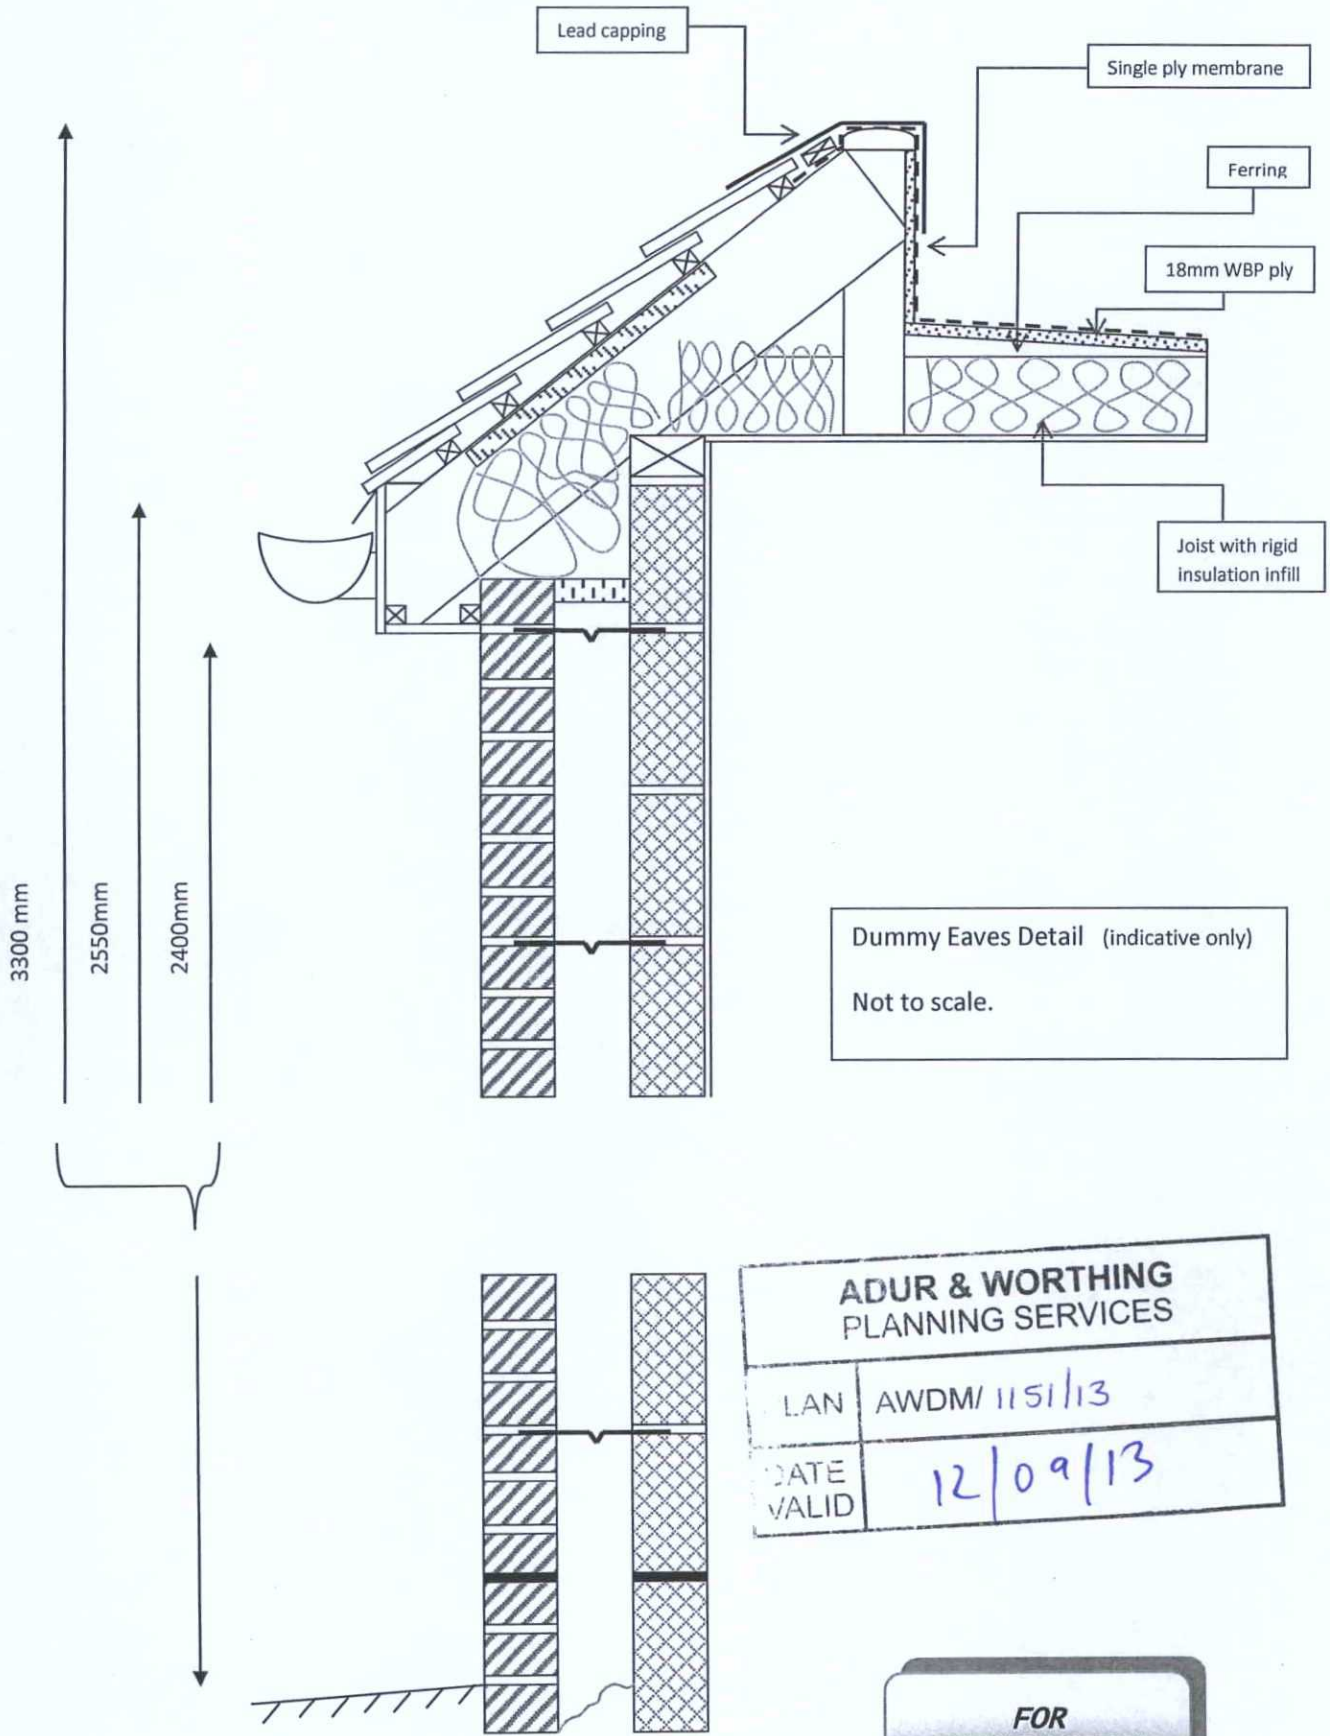

Dummy Eaves Detail (indicative only)

Not to scale.

ADUR & WORTHING
PLANNING SERVICES
LAN AWDM/ 1151/13
DATE VALID 12/09/13

FOR CONSTRUCTION

MJE Project Management

Drawing: MJE/002
Drawn By: MJE
Date: Aug 2013