

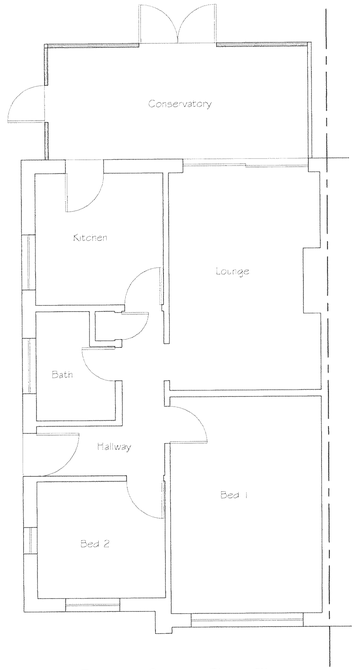



Existing Ground Floor Plan

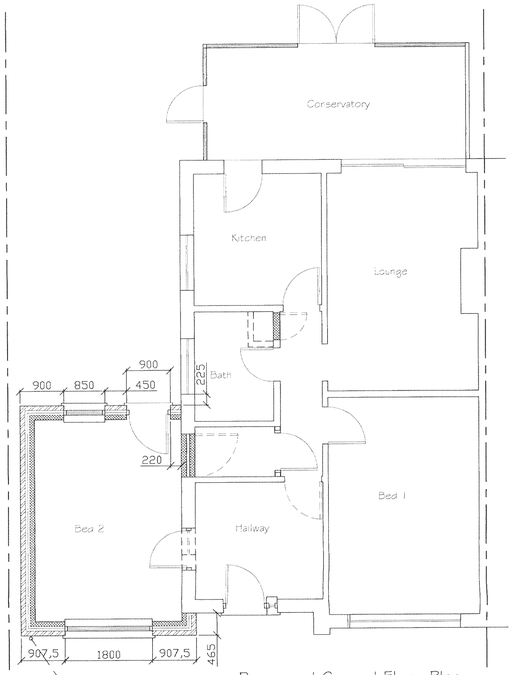


Proposed Ground Floor Plan

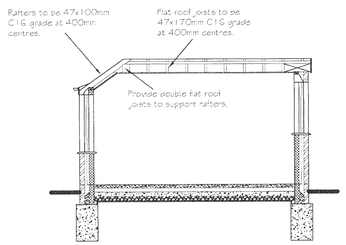


Cross Section

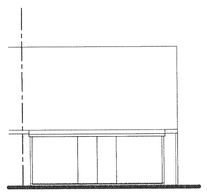


Existing Rear Elevation

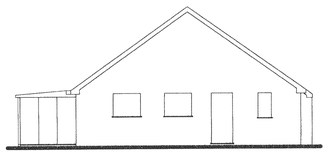


Existing Side Elevation

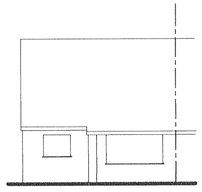


Existing Front Elevation

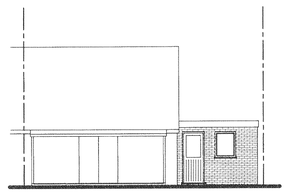


Proposed Rear Elevation

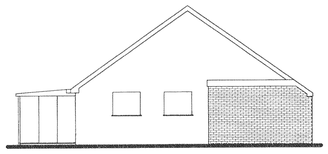

Proposed Side Elevation

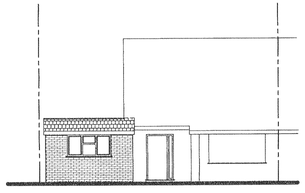

Proposed Front Elevation

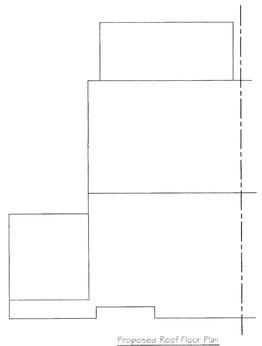

Proposed Roof Floor Plan

Tony Rogers
Building Consultant
Address: 40 Dawn Crescent, Upper Beeding, West Sussex, BN44 3WH
Telephone: 01903 815229 Mobile: 07503 500364

Rev.	Date:	Revision Description:

Client: S Harfield

Address: 26 Crowshaw Close
Lancing
West Sussex
BN15 9LE

Project: Proposed Side Extension

Scale: 1:50 1:100

Date: October 2010

Drawing No: 10/615/01

Drawn By: AWR

Revision: