


PROPOSED SOUTH WEST ELEVATION 1:100

0 1000 2000 3000 4000 5000


scale mm

MATERIALS


WALLS – facing brickwork plinth
painted rendered blockwork
horizontal tile hanging
ROOF – plain clay tiles
GRP flat roofing system
WINDOWS & DOORS – powder coated aluminium

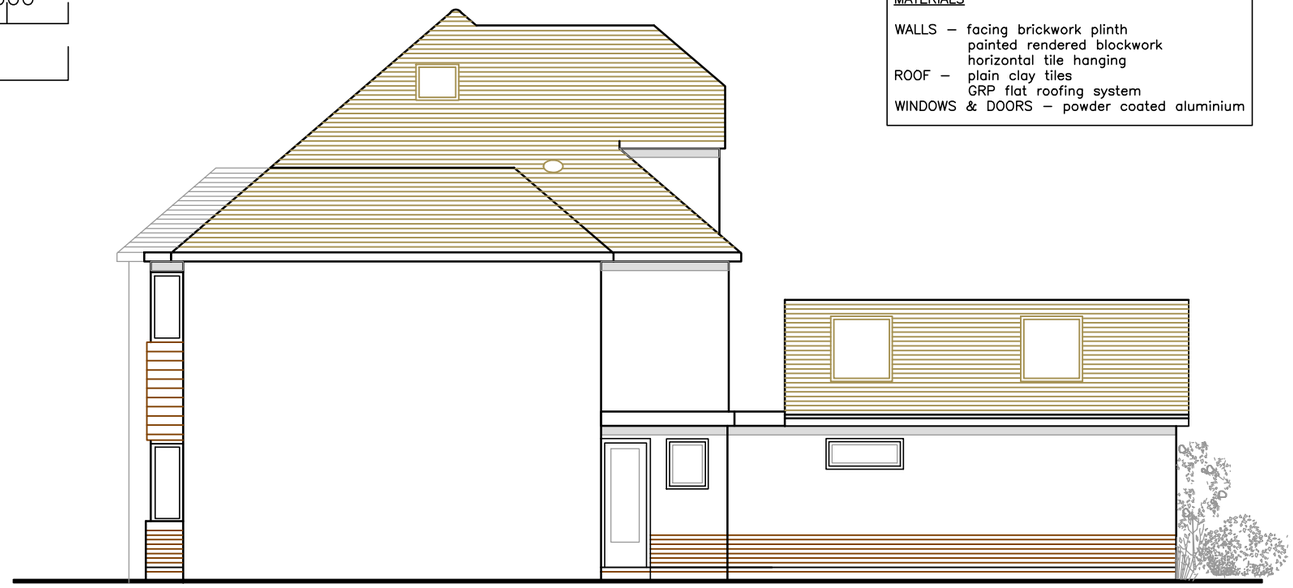

PROPOSED SOUTH EAST ELEVATION 1:100

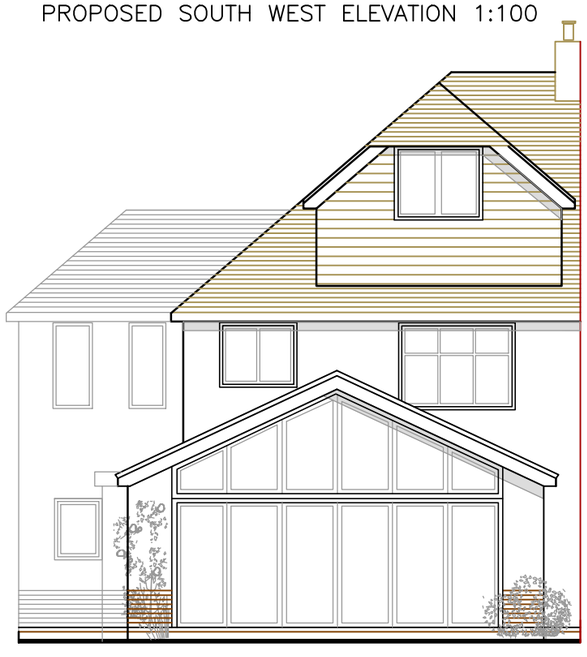

PROPOSED NORTH EAST ELEVATION 1:100

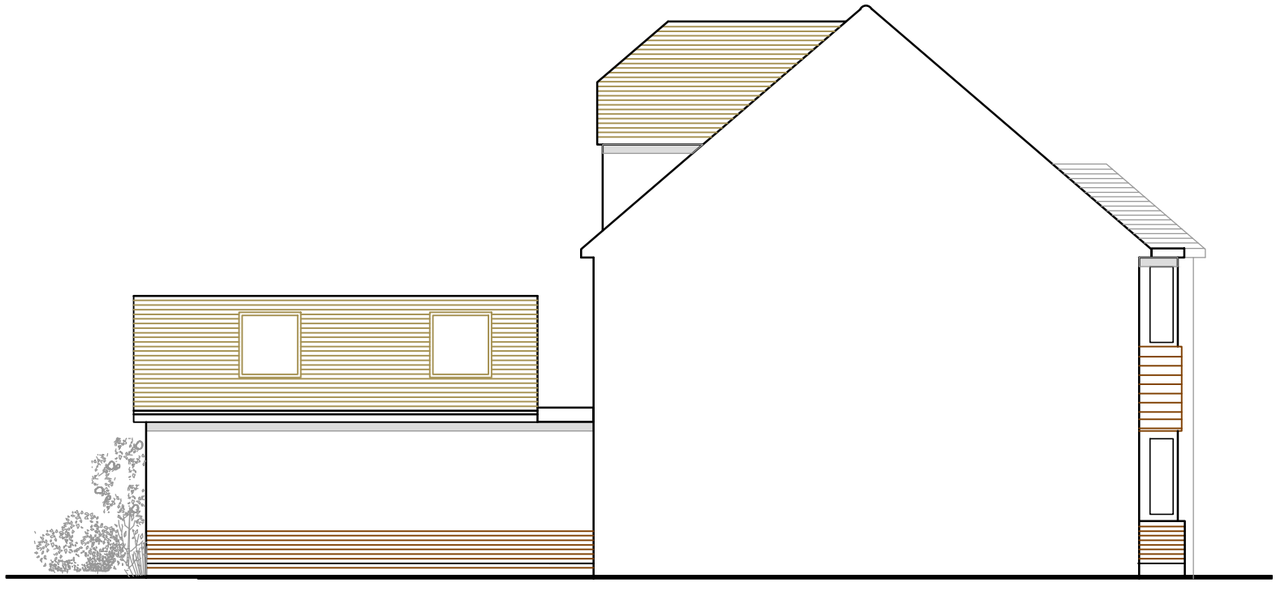

PROPOSED NORTH WEST ELEVATION 1:100

AMdesign

ARCHITECTURE DESIGN DEVELOPMENT

Leeza Aldis-Hobbs ARB RIBA SPAB

Mob: 07756 329400

e-mail: leeza@amdesignltd.co.uk

PROJECT

20 OFFINGTON AVE
WORTHING
WEST SUSSEX
BN14 9PH

PROJECT STAGE

PLANNING

DRAWING

PROPOSED ELEVATIONS

DRAWING No 444/05

REVISION A

SCALE 1:100 DRAWN LA

DATE JAN 2025 CHECKED

paper size A3

LETTER	REVISION	DATE

This scheme is subject to town planning and all other necessary consents. All dimesions and levels to be checked on site. This drawing is to be read in conjunction with other relevant drawings and documents. Report all discrepancies to the Architect before work commences. AM Design is the trading name of AM Design Ltd © AM Design Ltd. All rights reserved.