

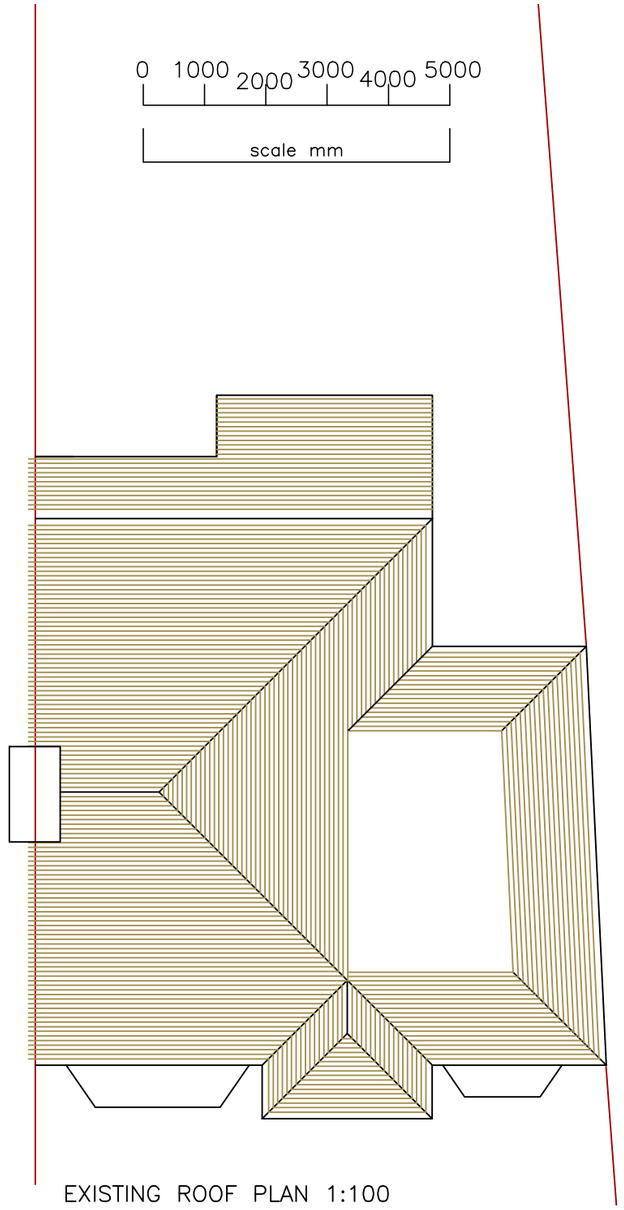



EXISTING ROOF PLAN 1:100

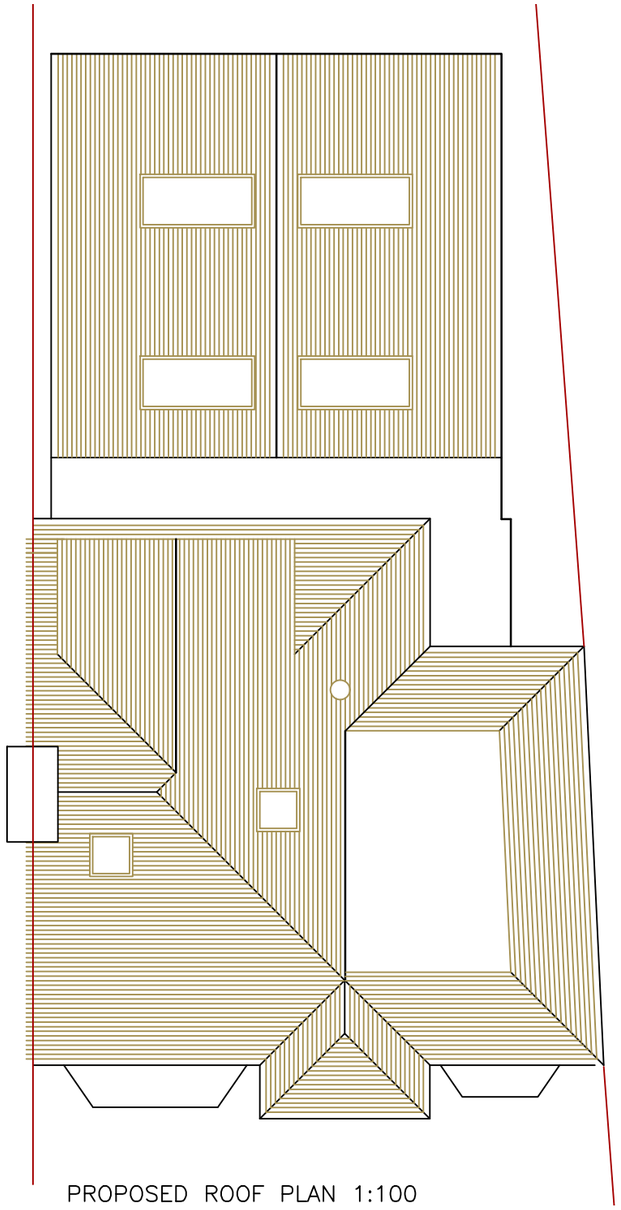

PROPOSED ROOF PLAN 1:100

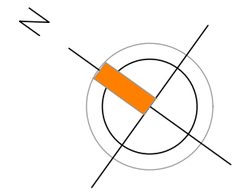


AMdesign
ARCHITECTURE DESIGN DEVELOPMENT
Leeza Aldis-Hobbs ARB RIBA SPAB
Mob: 07756 329400
e-mail: leeza@amdesignltd.co.uk

PROJECT
20 OFFINGTON AVE
WORTHING
WEST SUSSEX
BN14 9PH
PROJECT STAGE
PLANNING

DRAWING
ROOF PLANS
DRAWING No 444/06
REVISION A
SCALE 1:100 DRAWN LA
DATE NOV 2024 CHECKED

paper size A3

| LETTER | REVISION | DATE |
|---|---|---|

This scheme is subject to town planning and all other necessary consents. All dimesions and levels to be checked on site. This drawing is to be read in conjunction with other relevant drawings and documents. Report all discrepancies to the Architect before work commences.
AM Design is the trading name of AM Design Ltd © AM Design Ltd. All rights reserved.