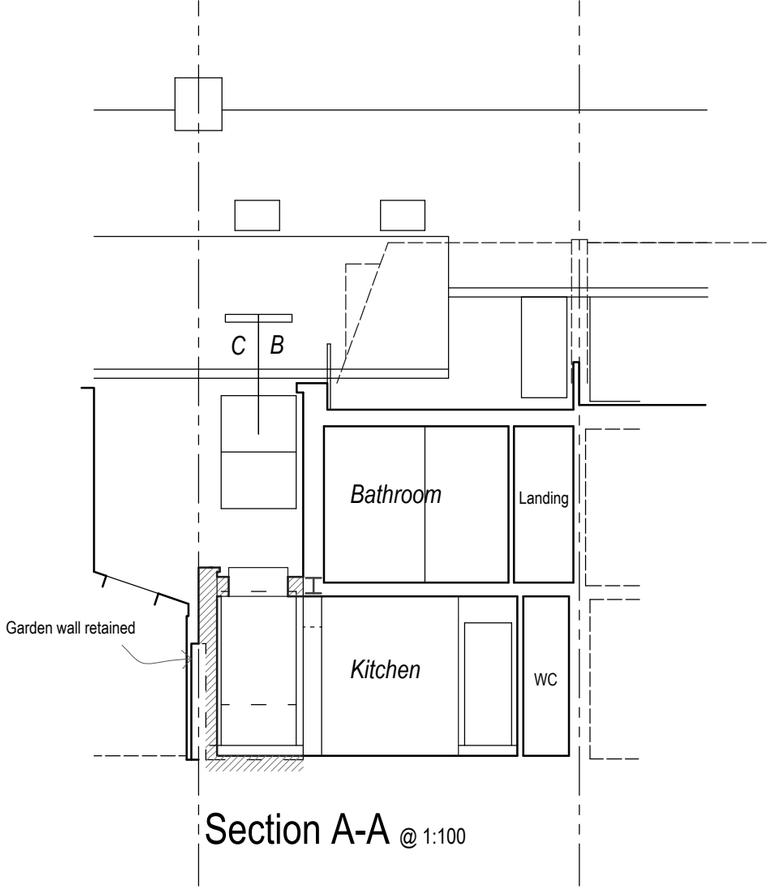

Section A-A @ 1:100

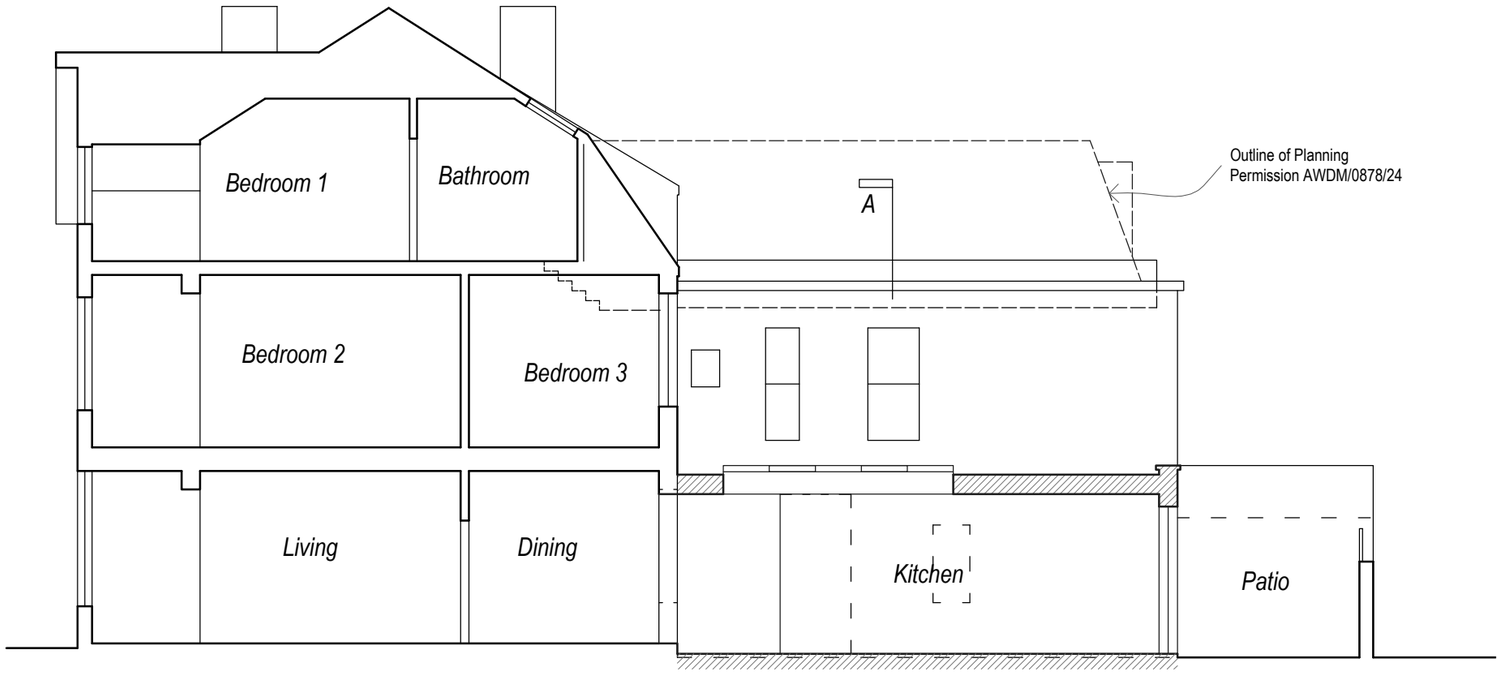

Section B-B @ 1:100

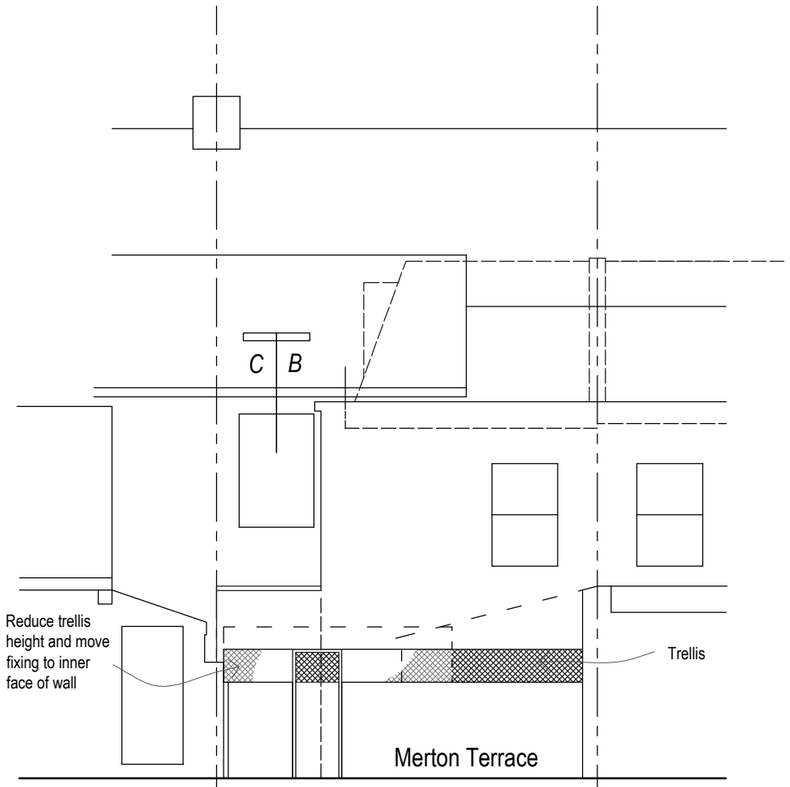

Street Elevation (North) @ 1:100

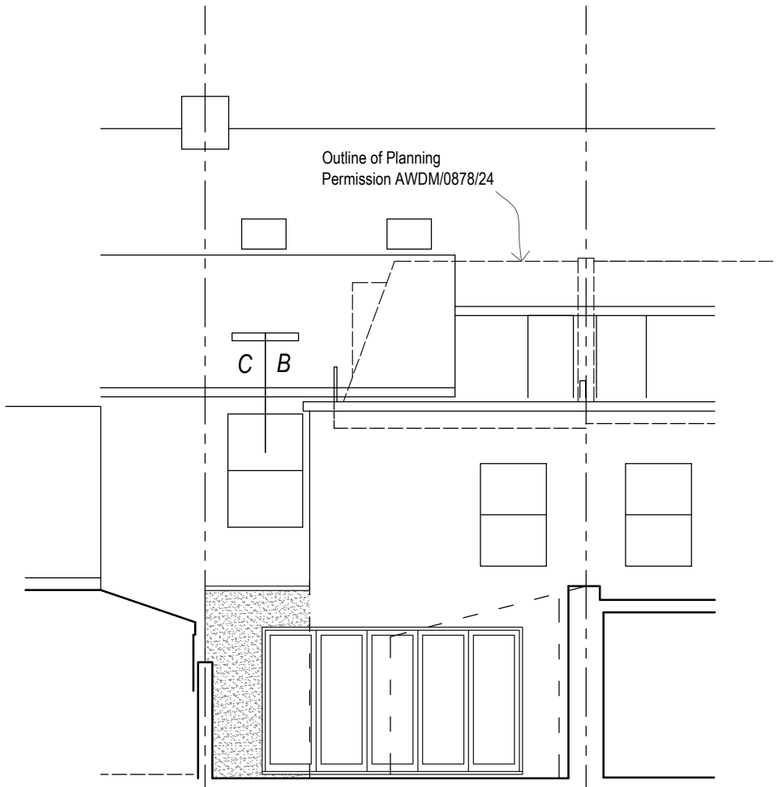

Rear (North) Elevation @ 1:100

0 1 2 3 5m

Scale 1:100

Rev	Description	Date
A	Trellis amended	12.06.25

Job Reference
Extension
8 New Parade
Worthing, BN11 2BQ

Client
Mr & Mrs Mclean

Drawing Title
Proposed Elevations

Drawing No ADC 1595/14 A

Date	Scale	Dwg Size	Plot Style	Drawn	Checked
11/02/2025	1:100	A3	ADCgreyscale	CW	AD

All dimensions to be checked on site and do not scale from this drawing. This drawing should be approved by Local Authority Building Control or other appropriate checking authority prior to commencement of work. This drawing should not be reproduced without the prior consent of the author.

ADC Alistair Dodd Consulting
Architectural Services
Citibase Brighton. 95 Ditchling Road
Brighton . East Sussex . BN1 4ST
Tel: 01273 558330
Email: info@adcbrighton.co.uk
www.adcbrighton.com