


Proposed - West Elevation/Section C-C @ 1:100

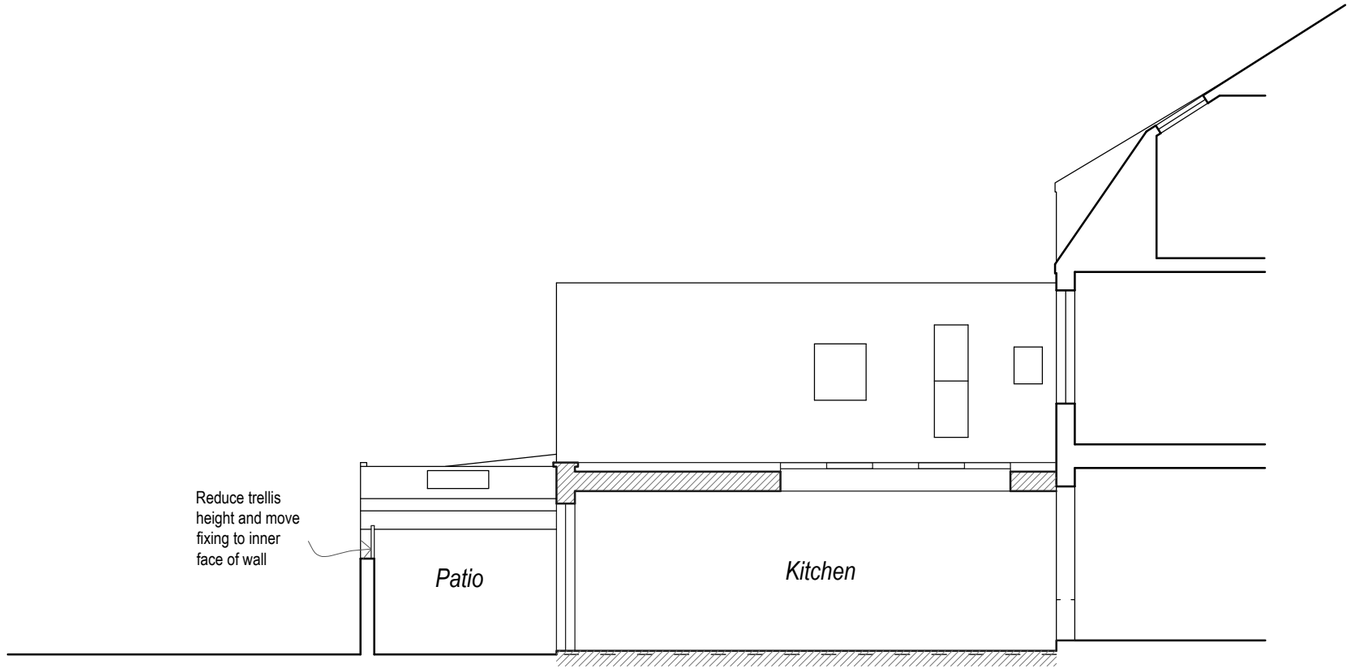


Existing - West Elevation/Section C-C @ 1:100

0 1 2 3 5m

Scale 1:100

| Rev | Description | Date |
|---|---|---|

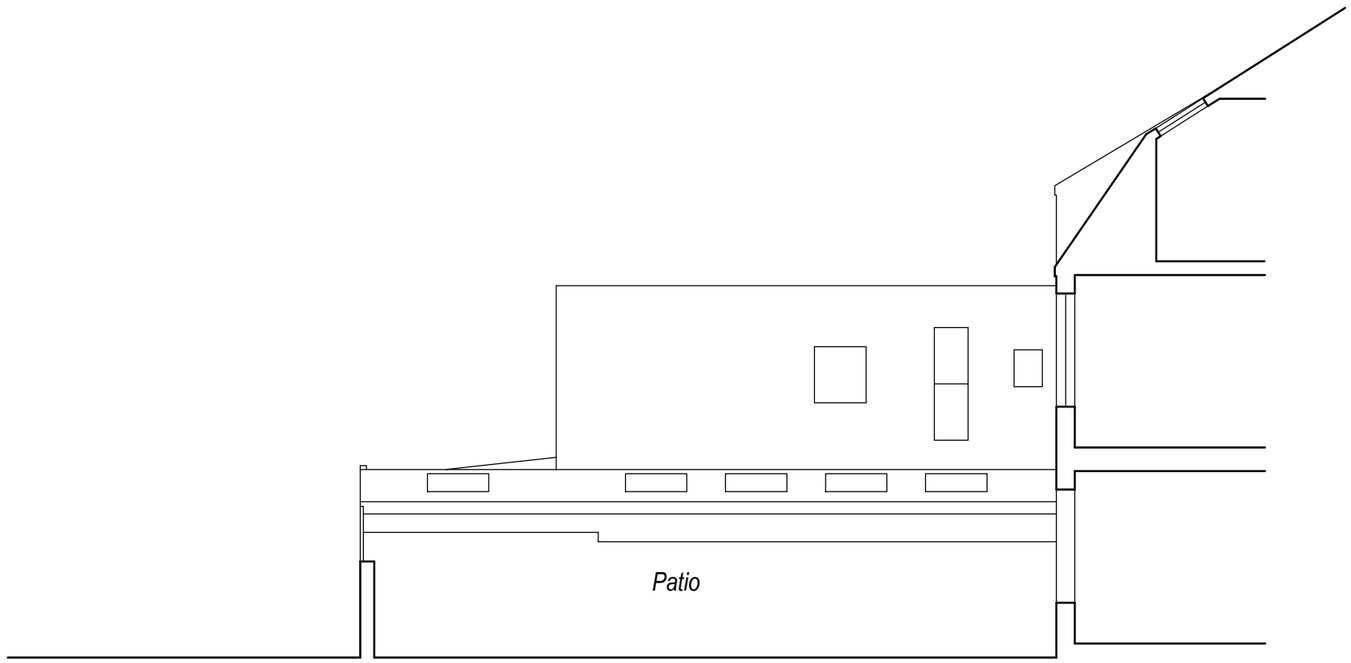Job Reference
Extension
8 New Parade
Worthing, BN11 2BQ

Client
Mr & Mrs Mclean

Drawing Title
West Elevations

Drawing No
ADC 1595/16

Rev

| Date | Scale | Dwg Size | Plot Style | Drawn | Checked |
|---|---|---|---|---|---|
| 12/06/2025 | 1:100 | A3 | ADCgreyscale | CW | AD |

All dimensions to be checked on site and do not scale from this drawing. This drawing should be approved by Local Authority Building Control or other appropriate checking authority prior to commencement of work. This drawing should not be reproduced without the prior consent of the author.

ADC Alistair Dodd Consulting
Architectural Services
Citibase Brighton. 95 Ditchling Road
Brighton . East Sussex . BN1 4ST
Tel: 01273 558330
Email: info@adcbrighton.co.uk
www.adcbrighton.com