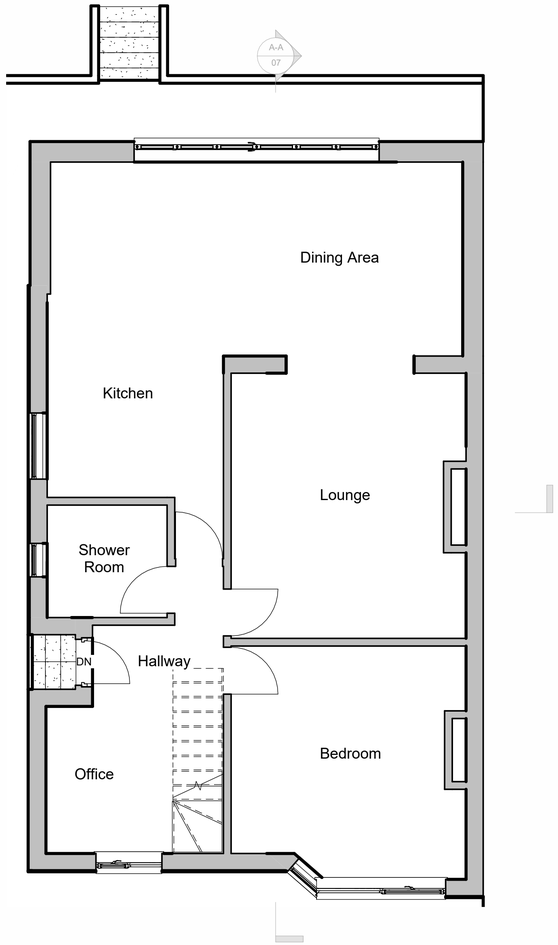

Ground Floor
1 : 50

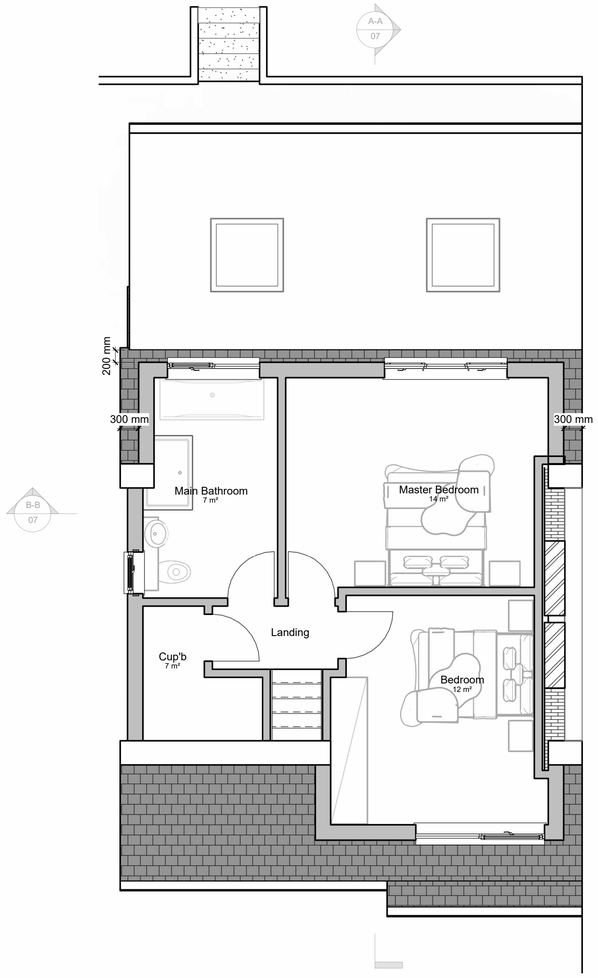

Loft
1 : 50

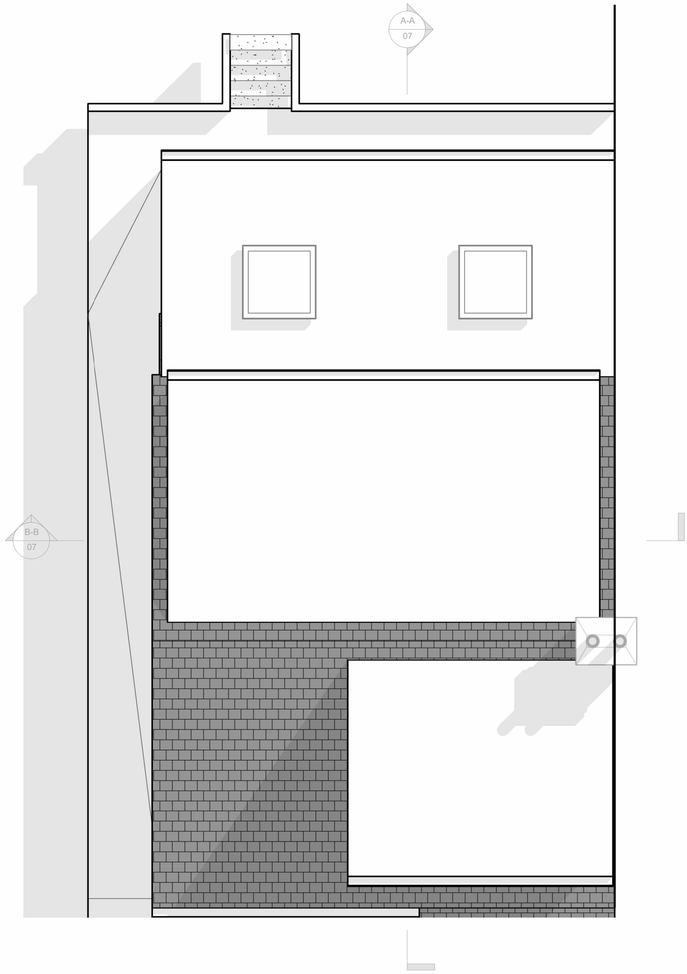

Roof Plan
1 : 50

0m 1m 2m 3m 4m 5m

VISUAL SCALE 1:50 @ A1

Notes:

1. THE COPYRIGHT OF THIS DRAWING IS VESTED IN ARCHEVOLVE AND IT MAY NOT BE REPRODUCED IN WHOLE OR PART OR USED FOR THE MANUFACTURE OF ANY ARTICLE WITHOUT THE EXPRESS PERMISSION OF THE COPYRIGHT HOLDERS.

2. WORK TO FIGURED DIMENSIONS ONLY.

3. THIS DRAWING IS TO BE READ IN CONJUNCTION WITH ALL RELEVANT ARCHITECT'S, SERVICE ENGINEER'S AND ARCHEVOLVE AND SPECIFICATIONS.

Rev_B	Updated Dormer Wall Positions		17/06/25
Rev_A	Reduced the Size of the Front Dormer		04/05/25

Revision Number	Revision Description	Issued by	Revision Date

DATE: 27/02/25

STATUS: PLANNING ISSUE

SHEET SIZE: A1

SCALE: 1 : 50

DRAWN: AP

CHECKED:

CLIENT:
Mr J Huxtable
74 Busticle Lane,
Lancing,
BN15 0DL

SITE ADDRESS:

REVISION: Rev_B

DRAWING NO: ARC/117/ 25/05

PROJECT NO: BUSTICLELANE

DRAWING: Loft Conversion

TITLE: Proposed Floor Plans

ARCHEVOLVE
// design @archevolve.co.uk
// www. archevolve.co.uk
// 07830 325566
CIAT CHARTERED PRACTICE