


## Section A-A

1 : 50

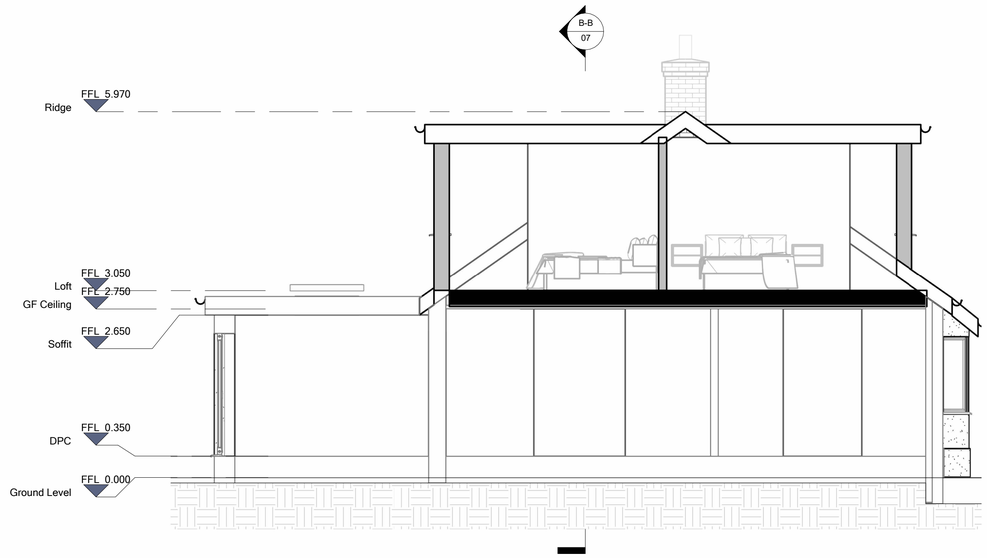


## Section B-B

1 : 50

0m 1m 2m 3m 4m 5m

VISUAL SCALE 1:50 @ A1

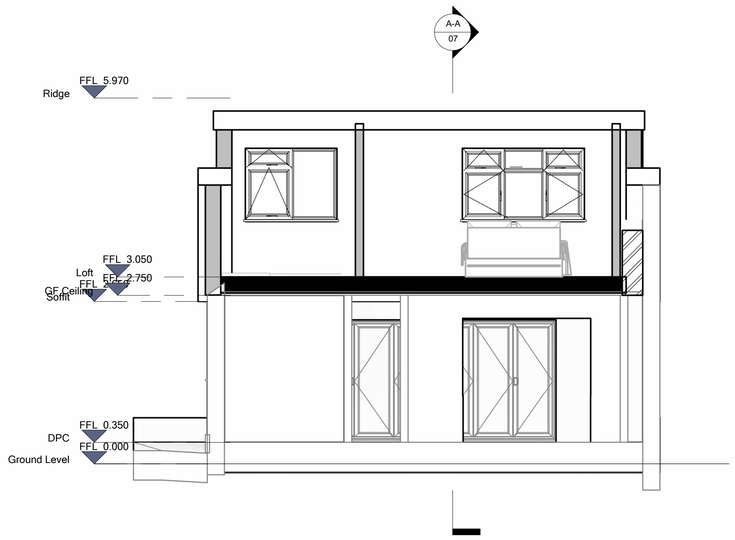0m 2m 4m 6m 8m 10m

VISUAL SCALE 1:100 @ A1

## Notes:

1. THE COPYRIGHT OF THIS DRAWING IS VESTED IN ARCHEVOLVE AND IT MAY NOT BE REPRODUCED IN WHOLE OR PART OR USED FOR THE MANUFACTURE OF ANY ARTICLE WITHOUT THE EXPRESS PERMISSION OF THE COPYRIGHT HOLDERS.

2. WORK TO FIGURED DIMENSIONS ONLY.

3. THIS DRAWING IS TO BE READ IN CONJUNCTION WITH ALL RELEVANT ARCHITECT'S, SERVICE ENGINEER'S AND ARCHEVOLVE AND SPECIFICATIONS.

| | | | |
|---|---|---|---|
| Rev_B | Updated Dormer Wall Positions | | 17/06/25 |
| Rev_A | Reduced the Size of the Front Dormer | | 04/05/25 |

| Revision Number | Revision Description | Issued by | Revision Date |
|---|---|---|---|

DATE: 27/02/25

STATUS: PLANNING ISSUE

SHEET SIZE: A1

SCALE: 1 : 50

DRAWN: AP

CHECKED:

CLIENT:

Mr J Huxtable

SITE ADDRESS:

74 Busticle Lane,
Lancing,
BN15 0DL

REVISION: Rev_B

DRAWING NO: ARC/117/ 25/07

PROJECT NO: BUSTICLELANE

DRAWING: Loft Conversion

TITLE: Proposed Sections

ARCHEVOLVE
// design @archevolve.co.uk
// www. archevolve.co.uk
// 07830 325566
CIAT CHARTERED PRACTICE