27 Hadley Avenue, Worthing BN14 9HB - Location Plan

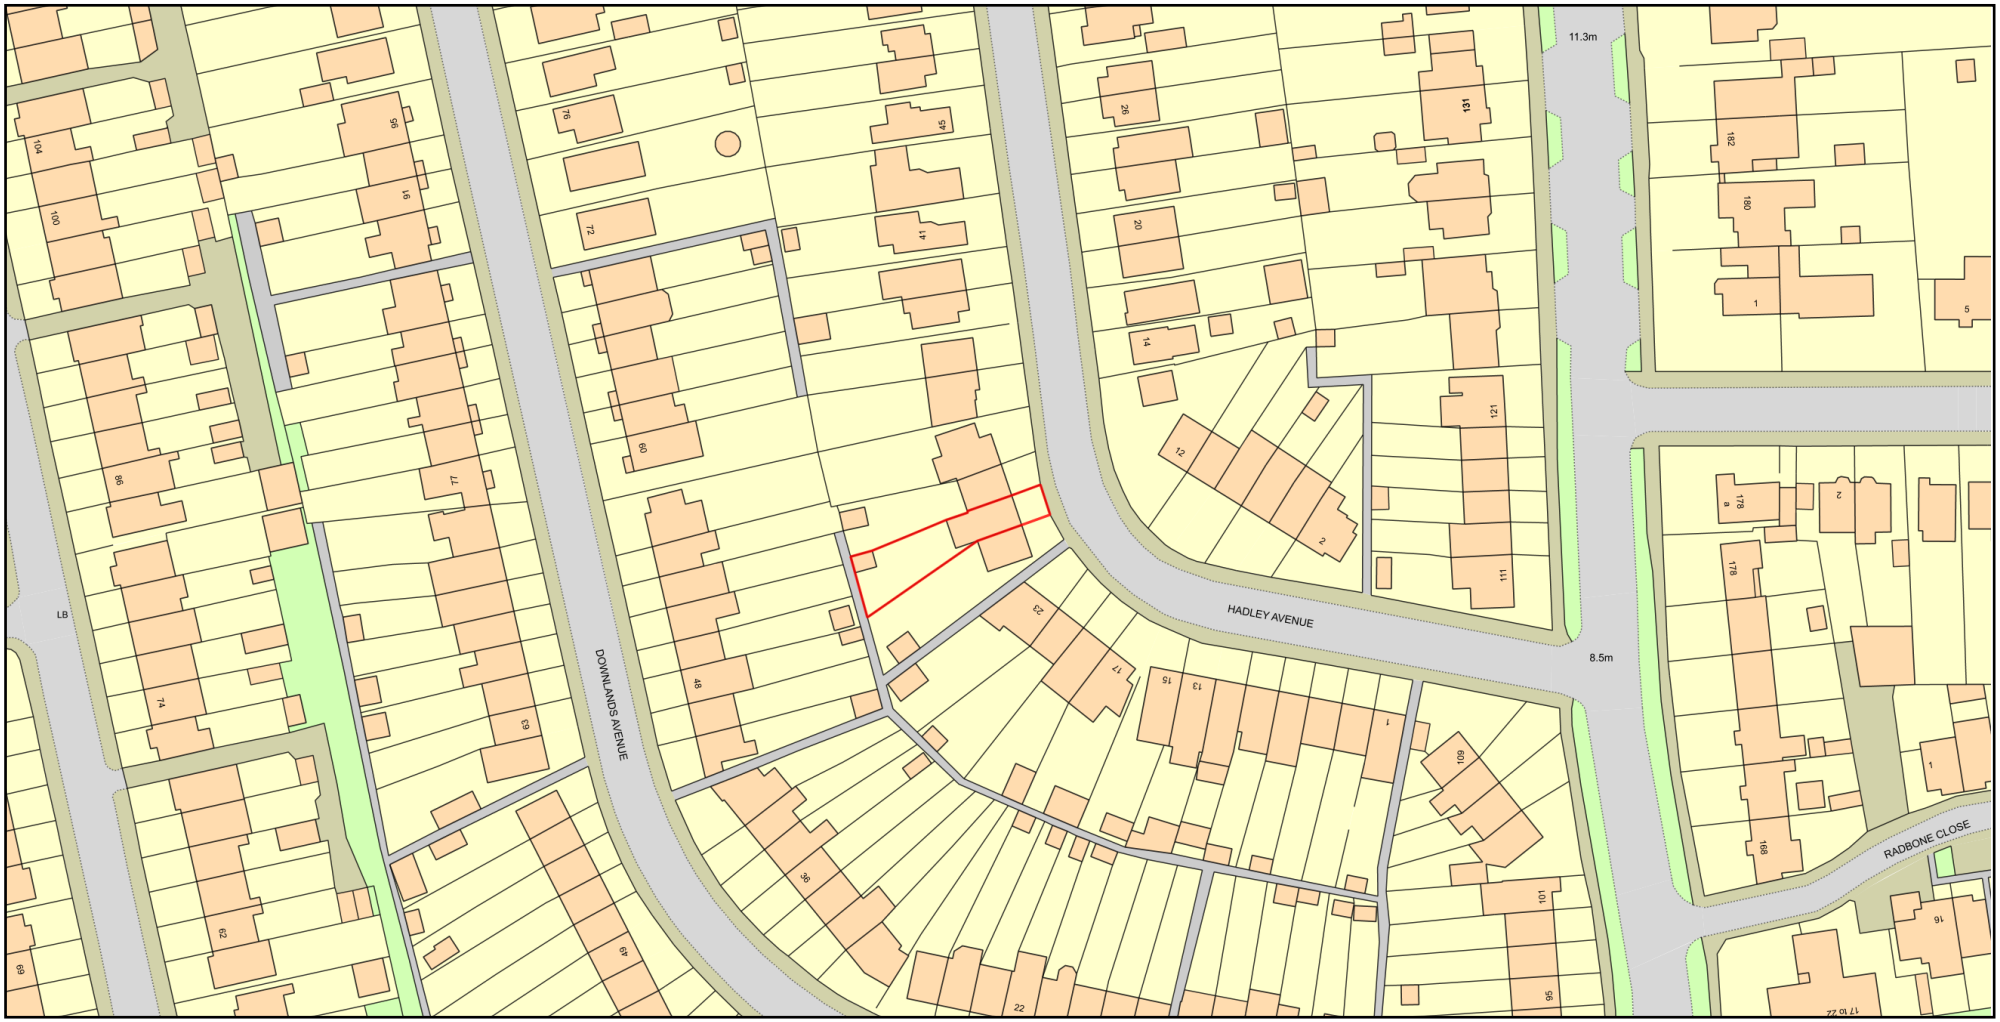

0 50
Metres

N

ReQuestaPlan

Plan Produced for: Mr Chris Sheldrake

Date Produced: 05 Jun 2025

Plan Reference Number: TQRQM25156142932476

Scale: 1:1250 @ A4

© Crown copyright and database rights 2025 OS 100042766