

Block Plan - Proposed (Scale 1:500)

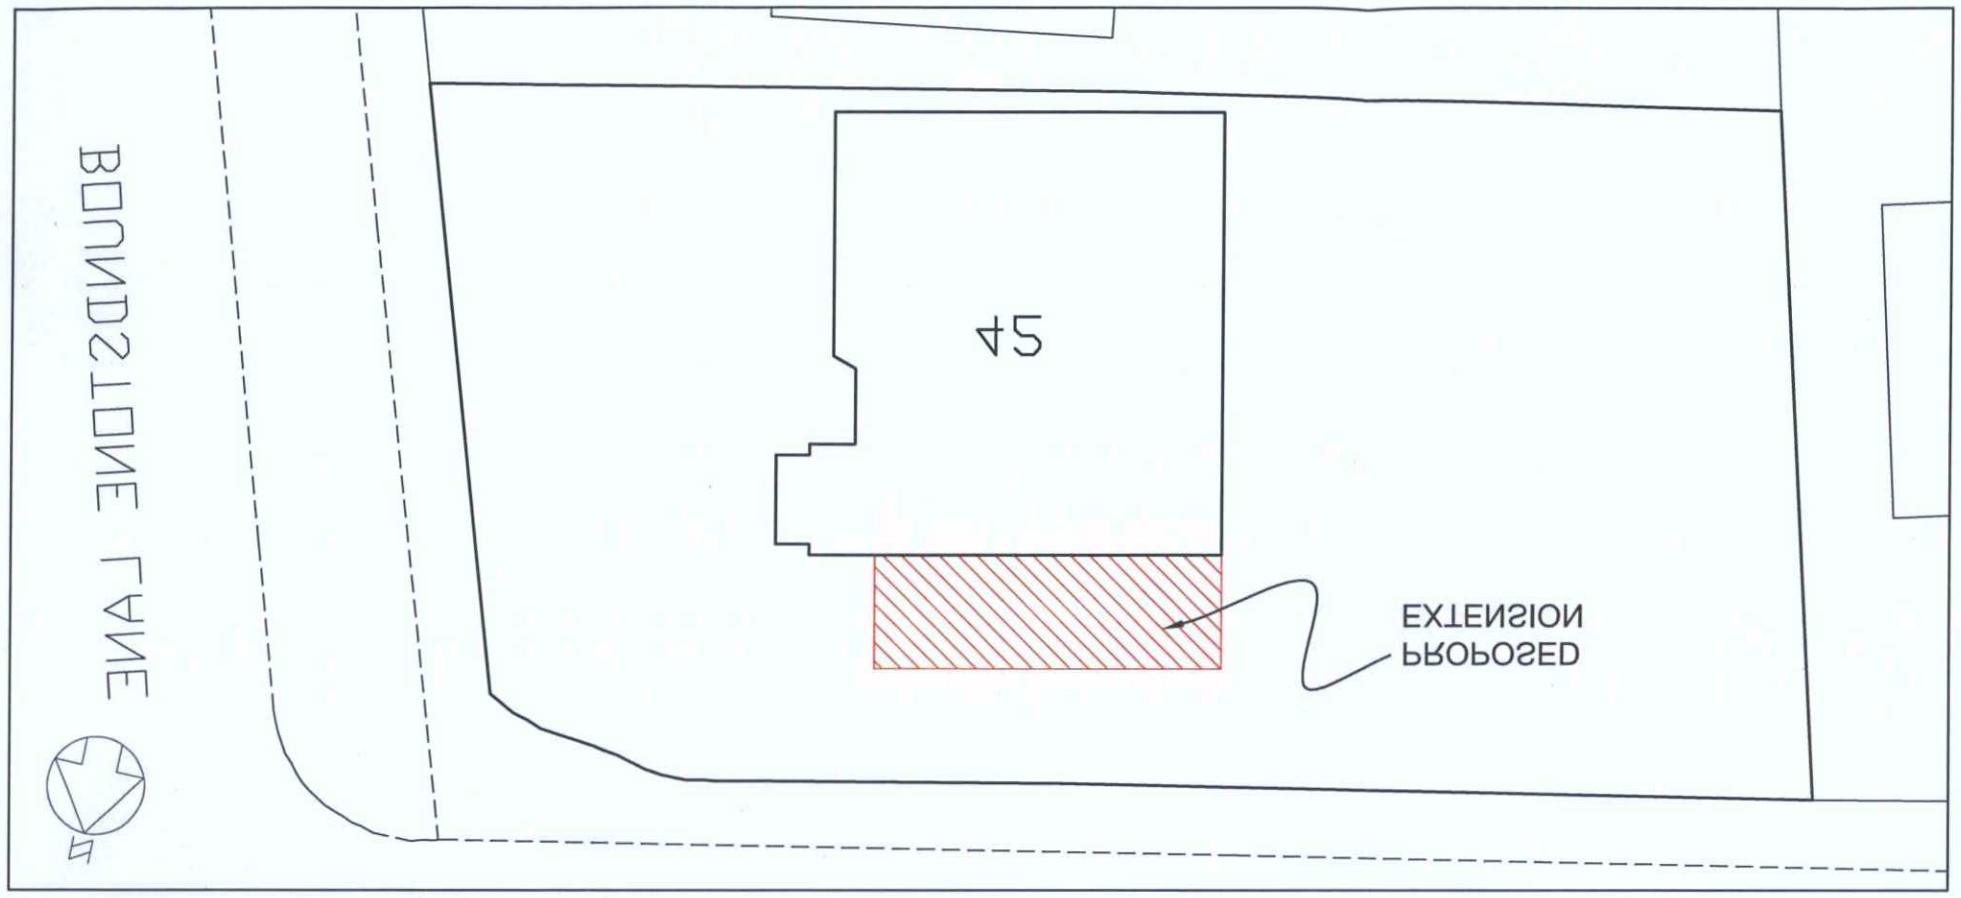

Site Location Plan -Proposed (Scale 1:1250)



Site Location Plan - Existing (Scale 1:1250)

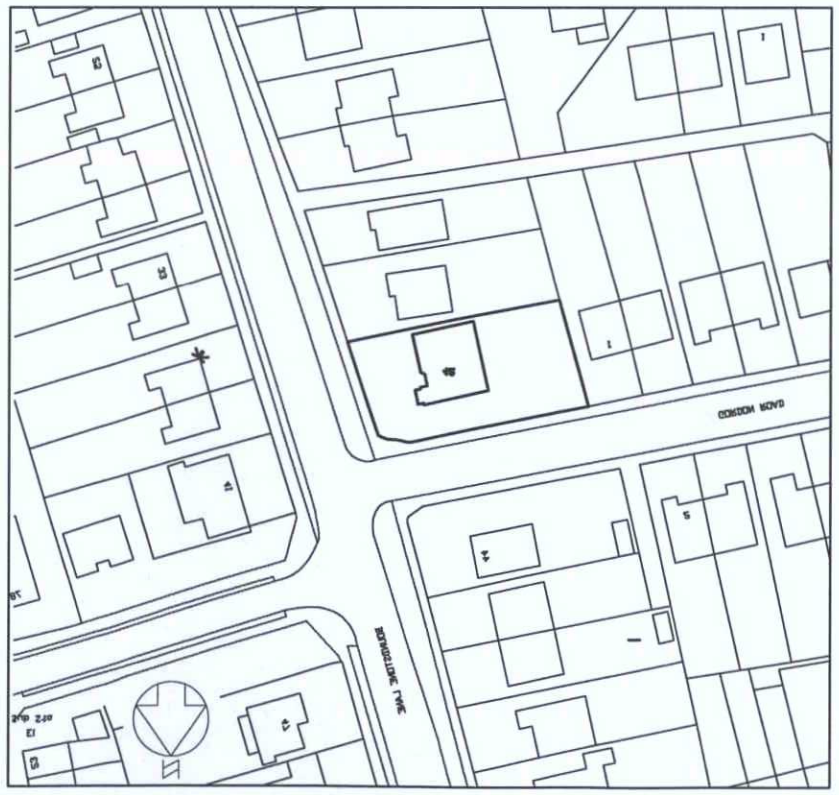

Proj. no	PD 1501	Dwg. no	01
Rev. no.			A
Scale A3 As Noted	Drawn	Chkd PD	Date Jan 15
Dwg Title	SITE LOCATION & BLOCK PLANS		
Dwg Type	EXISTING & PROPOSED		
Job	45 BOUNDSTONE LANE LANCING WEST SUSSEX BN15 9QW		
Client	Mr.L.Morland		

PETER N. DICKIN & CO
CHARTERED SURVEYORS & VALUERS
HARVEST HOUSE
23/25 NORTH STREET
HORSHAM
SUSSEX
RH12 1RN
(T) 01403 252500
(F) 01403 241334

Rev	Date	Comment
A	05.04.15	Extension lengthened

PLANNING SERVICES
ADAM & WORTHING

PLAN	WMDW/05.04.15
DATE	05/04/2015
AVAID	

This drawing is the property of Peter N. Dickin & Co. Copyright is reserved by them and the drawing is issued on the condition that it is not copied, reproduced or disclosed to any unauthorised person, wholly or in part, without the consent in writing of Peter N. Dickin & Co.

All dimensions are to be verified prior to manufacture and construction.

Any discrepancies to be reported immediately.