I hereby certify this to be a true copy of the
Original Unilateral Undertaking
Dated this 12th day of October 2009

[redacted]

Joanne Stone
Solicitor
Adur District Council

**Section 106 Unilateral Obligation**

**THIS UNILATERAL PLANNING OBLIGATION** is made the 12th day of October Two Thousand and Nine

BY DEAN GRAHAM HANLEY & KELLIE LOUISE HANLEY (the owners) both of 15 Grover Avenue Lancing West Sussex BN15 9RG and ANDREW DIXON (the proposed Buyer) of
and West Bromwich Mortgage Company Limited of 374 High Street West Bromwich West Midlands B70 8LR & ~~GE Money Home Finance Limited of 53-61 College Road Harrow Middlesex HA1 1FB~~ (the Mortgagee~~s~~)

TO Adur District Council (hereinafter called "the Council") of Civic Centre Ham Road Shoreham-by-Sea West Sussex BN43 6PR

RECITALS

A The Owner is the Freehold owner of the land known as 15 Grover Avenue Lancing West Sussex BN15 9RG (registered at the HM Land Registry under Title Number WSX264502 and shown edged red on the plan attached hereto

B The Council is the Local Planning Authority for the purposes of the Act and for the administrative area in which the land is situated

C The Owner has now made an application to the Council for Planning Permission under Planning Application Number ADC/0283/08

D The Owner considers that the land should be bound by the Planning Obligation in the manner hereinafter contained

DEFINITIONS

1. In this Deed the following words and expressions shall where the context so admits have the following meanings:

1.1 "The Act" means the Town and Country Planning Act 1990 as amended

1.2 "All Requisite Consents" means all Consent Orders or Agreements Authorisations Licences or Permissions necessary to implement the development

1.3 "Application" means the Planning Application allocated reference as above by the Council

1.4 "Development" mean the proposed

1.5 "Commencement of the Development" means implementation by the carrying out of a material operation as defined in Section 56(4) of the Act

1.6 "The Owner" shall include its successors in title and assigns

1.7 "The Plan" means the plan annexed hereto

1.8 "The Land" means All that land being the land known as part of 15 Grover Avenue Lancing West Sussex BN15 9RG shown edged blue on the Plan

1.9 "The Planning Obligation" means the planning obligation set out in the Schedule to this Agreement

1.10 "The Planning Permission" is the Permission granted under Application Number ADC/0283/08

MAIN OPERATIVE CLAUSES

2.1 This Undertaking is an Agreement made pursuant to Section 106 of the Town and Country Planning Act 1990 (as amended) Section 111 of the Local Government Act 1972 and all other powers and enactments thereby enabling and which may be relevant for the purposes of the enforcement of covenants and or obligations contained herein to the intent that it shall bind the Owner and its successors in title and assigns each and every part of the land

2.2 The Owner hereby covenants with the Council that it will comply in all respects with the Planning Obligations set out and contained in the Schedule hereto to the effect that the land and every part thereof shall be permanently subject thereto

2.3 The Mortgagees confirm their consent to the Owner entering into this Deed of Unilateral Undertaking

2.4 This Planning Obligation is conditional upon and shall be of no effect until the Planning Permission has been granted. If the Planning Permission is cancelled revoked or otherwise withdrawn this Deed shall cease to have effect

2.5 A person (other than the Council) who is not a party to this Deed shall have no right under the Contracts (Rights of Third Parties) Act 1999 to enforce any term of this Deed

2.6 This Deed is a Local Land Charge and is registerable as such by the Council

2.7 This Deed shall be governed by and construed in accordance with the Laws of England and each of the parties hereby submits to the exclusive jurisdiction of the English Courts

2.8 Any Notice consent or approval is required to be given under this Agreement shall be in writing and shall be delivered personally or sent by prepaid first class recorded delivery pos telex or facsimile transmission. The address for service of any such notice consent or approval as aforesaid shall in the case of the parties be the address given in the above hereto or such address for service as shall have previously been notified by the party and in the case of the Council shall be Adur District Council Civic Centre Ham Road Shoreham-by-Sea West Sussex BN43 6PR

2.9 The Owner agrees to paying the Council's reasonable legal costs in checking that the contents of this Agreement are correct and the Owners title valid

THE SCHEDULE

The Owner hereby covenants with the Council that it will within 7 days of the commencement of the development pay the sum of £1,800.00 to the Council as a contribution towards sustainable transport improvements in the area being comprised within the list of "Schemes to be progressed if developer funding is available"

EXECUTED AS A DEED by
DEAN GRAHAM HANLEY

Signature .....[redacted].....

In the presence of

Signature ..[redacted].....
Name of Witness: J. DENYER
Address of Witness: 13 ELIZABETH RD
SHOREHAM BY-SEA
WEST SUSSEX
BN43 6YJ

EXECUTED AS A DEED by
KELLIE LOUISE HANLEY

Signature [redacted] .....
In the presence of

Signature ..... [redacted] .....
Name of Witness: J. DENYER
Address of Witness: 13 ELIZABETH ROAD
SHOREHAM BY-SEA
BN43 6YJ

EXECUTED AS A DEED by
ANDREW DIXON [redacted]
Signature .....
In the presence of

Signature ..... [redacted] .....
Name of Witness: J. DENYER
Address of Witness: 13 ELIZABETH RD
SHOREHAM
BN43 6YJ

Executed as a deed by affixing
the common seal of
West Bromwich Mortgage Company Limited
in the presence of

EXECUTED AS A DEED by
WEST BROMWICH MORTGAGE COMPANY LIMITED

Director

Director/Secretary

EXECUTED AS A DEED by
GE MONEY HOME FINANCE LIMITED

SAMANTHA DORAN
TEAM LEADER
[redacted]


Director

Director/Secretary

# Land Registry Official copy of title plan

Title number WSX264502
Ordnance Survey map reference TQ1705SE
Scale 1:1250
Administrative area WEST SUSSEX: ADUR

© Crown Copyright. Produced by Land Registry. Reproduction in whole or in part is prohibited without the prior written permission of Ordnance Survey. Licence Number 100026316.

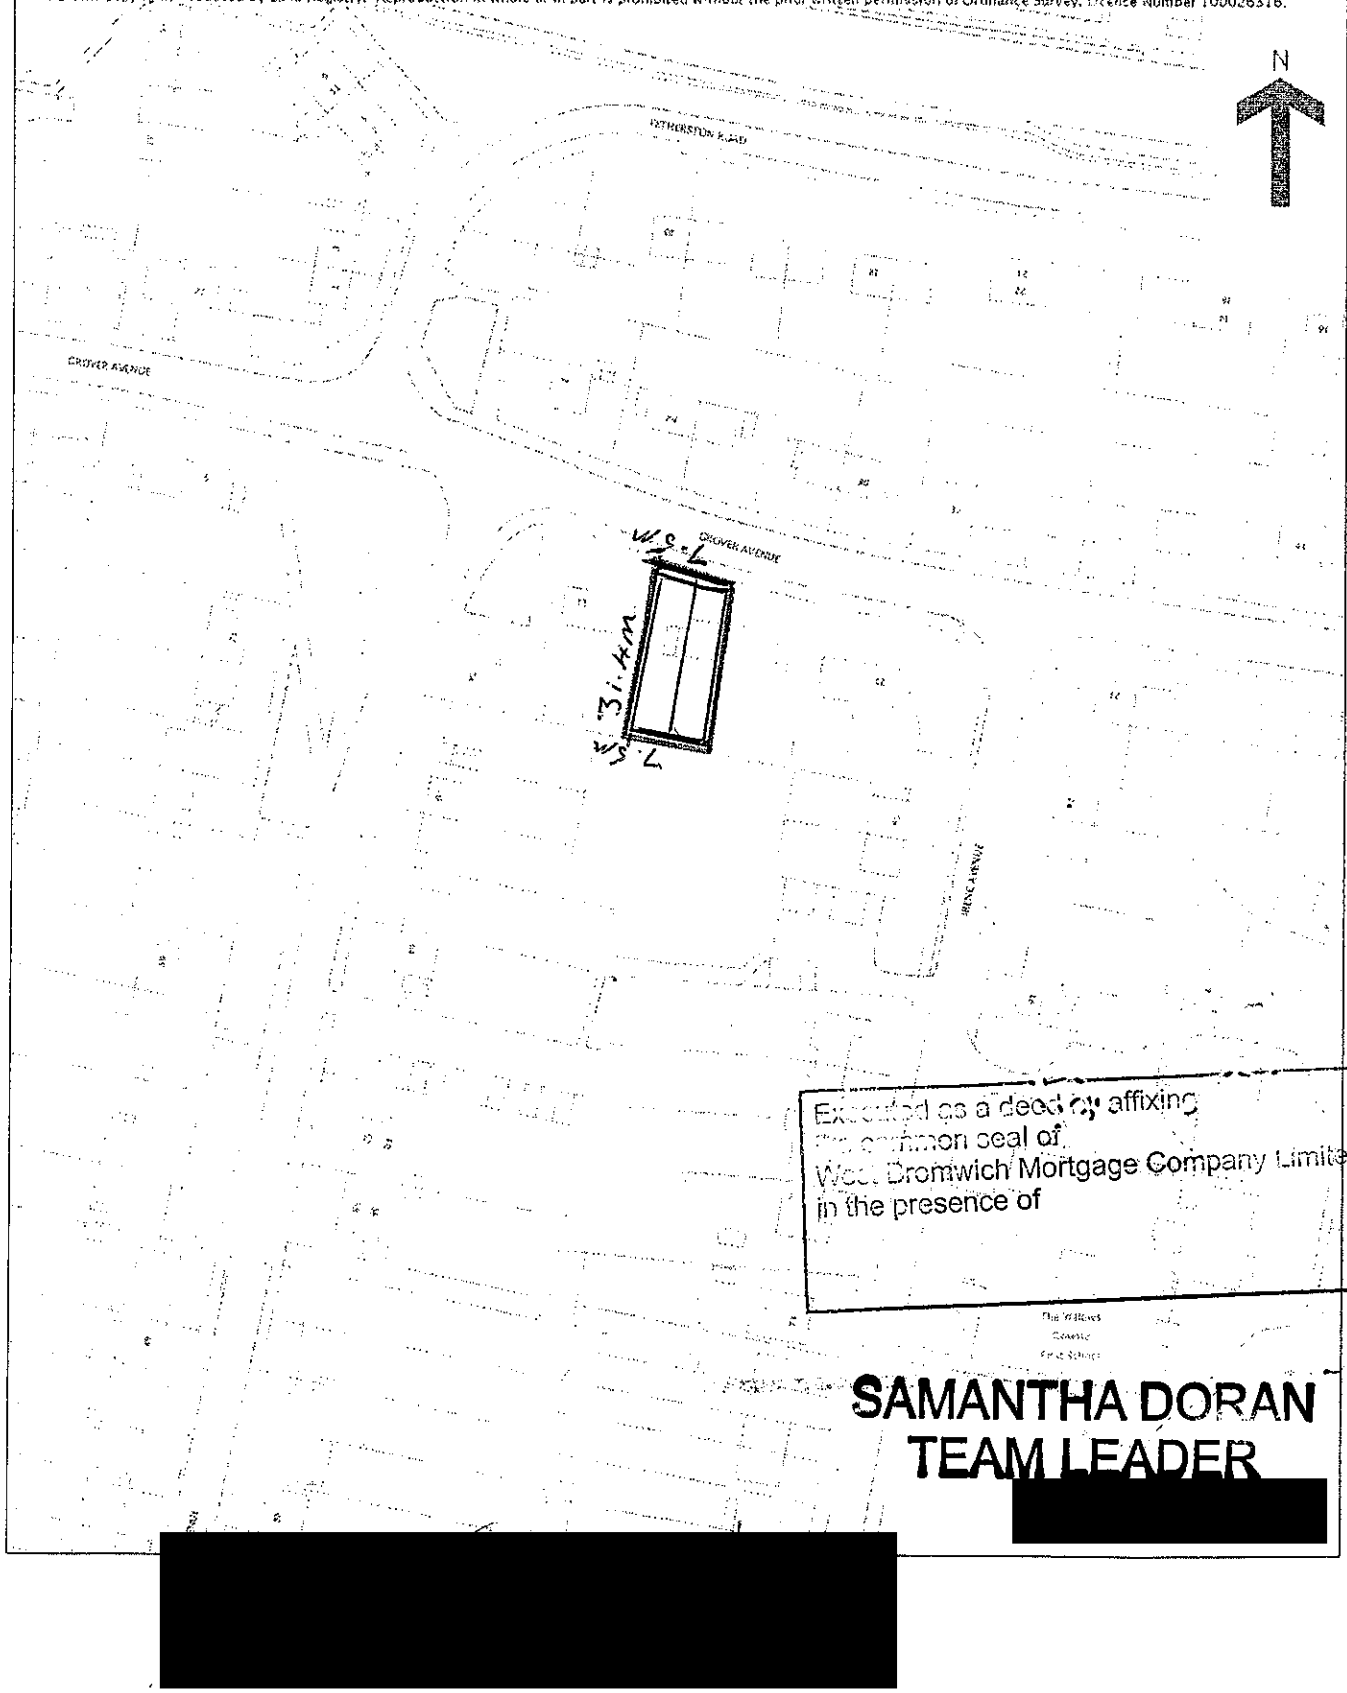


Executed as a deed by affixing the common seal of West Dromwich Mortgage Company Limited in the presence of

SAMANTHA DORAN
TEAM LEADER

[redacted]

[redacted]

This official copy is incomplete without the preceding notes page.