Scale 1:1250
Administrative area WEST SUSSEX: ADUR

© Crown copyright. Produced by Land Property. Reproduction in whole or in part is prohibited without the prior written permission of Ordnance Survey. Licence Number 100057315

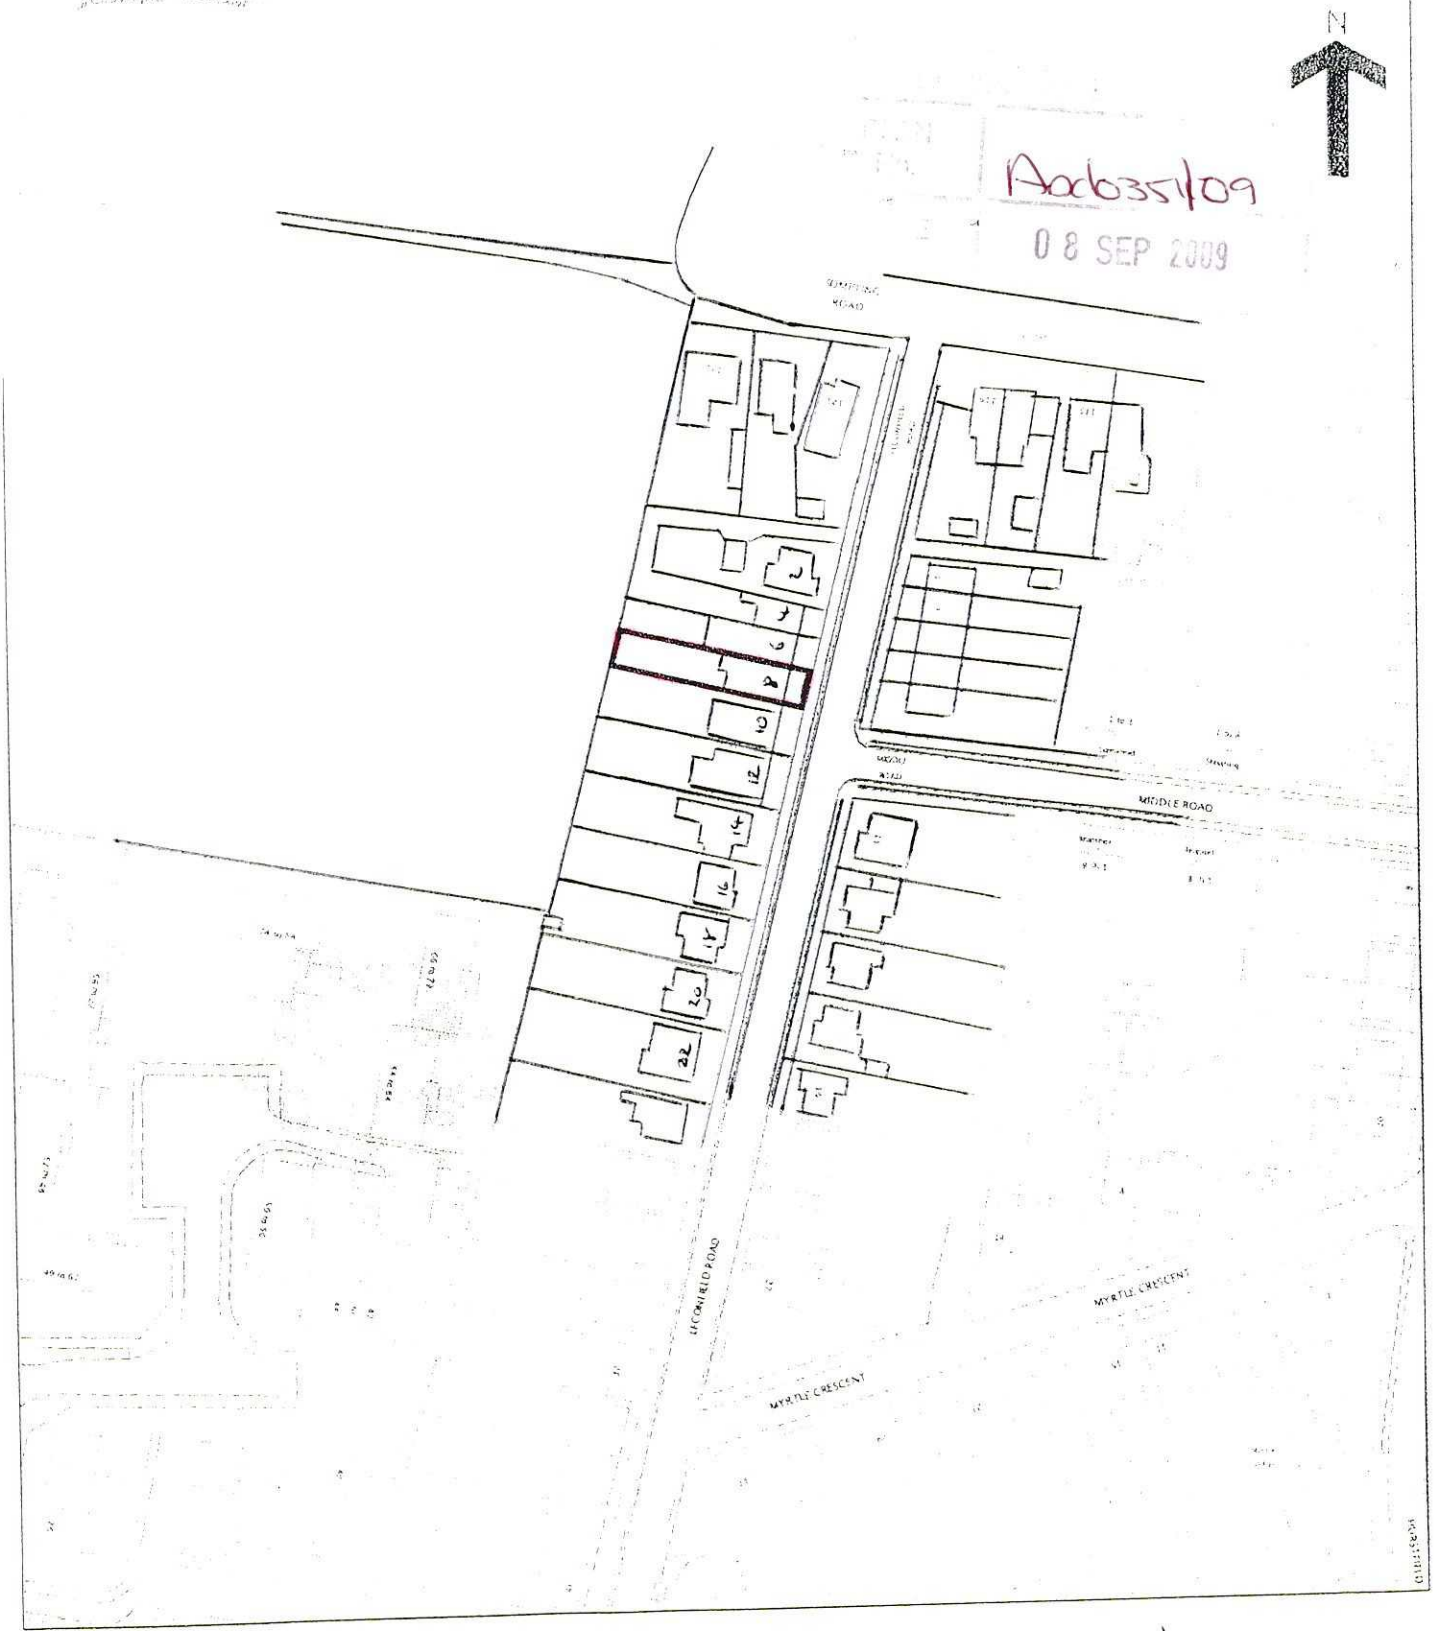

A06351/09
08 SEP 2009

MR A WATSON
8 LECONFIELD ROAD BN15 9JT

PLANNING APPLICATON -
REAR CONSERVATORY
LOCATION PLAN

07 SEPT 2009

Mr A Watson
8 Leconfield Road BN159JH

Planning Application -
Rear Conservatory
Location Plan

Scale :- 1:500
(Original Scale 1:1250)
07 Sept 2009

