



Existing East 1:100 North South West



Proposed East 1:100 North South West

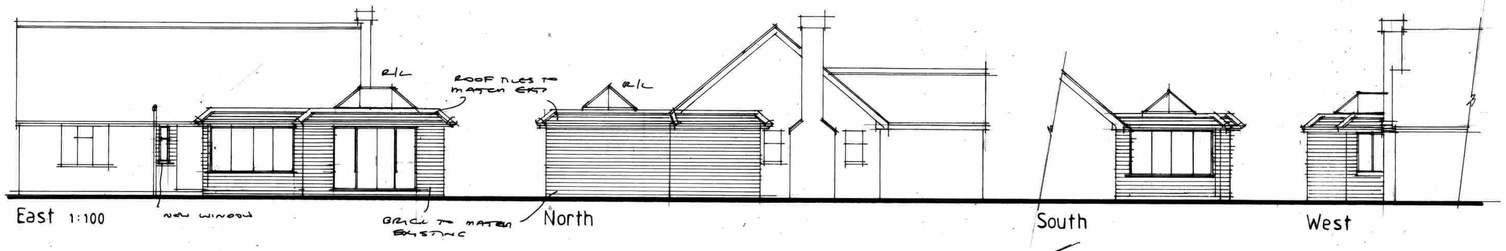


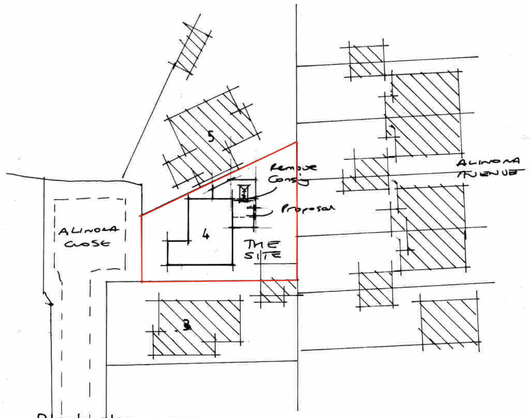


Block plan 1:500




Site plan 1:1250

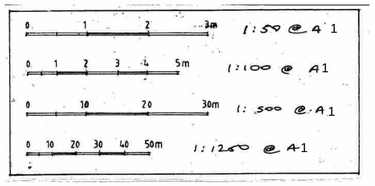


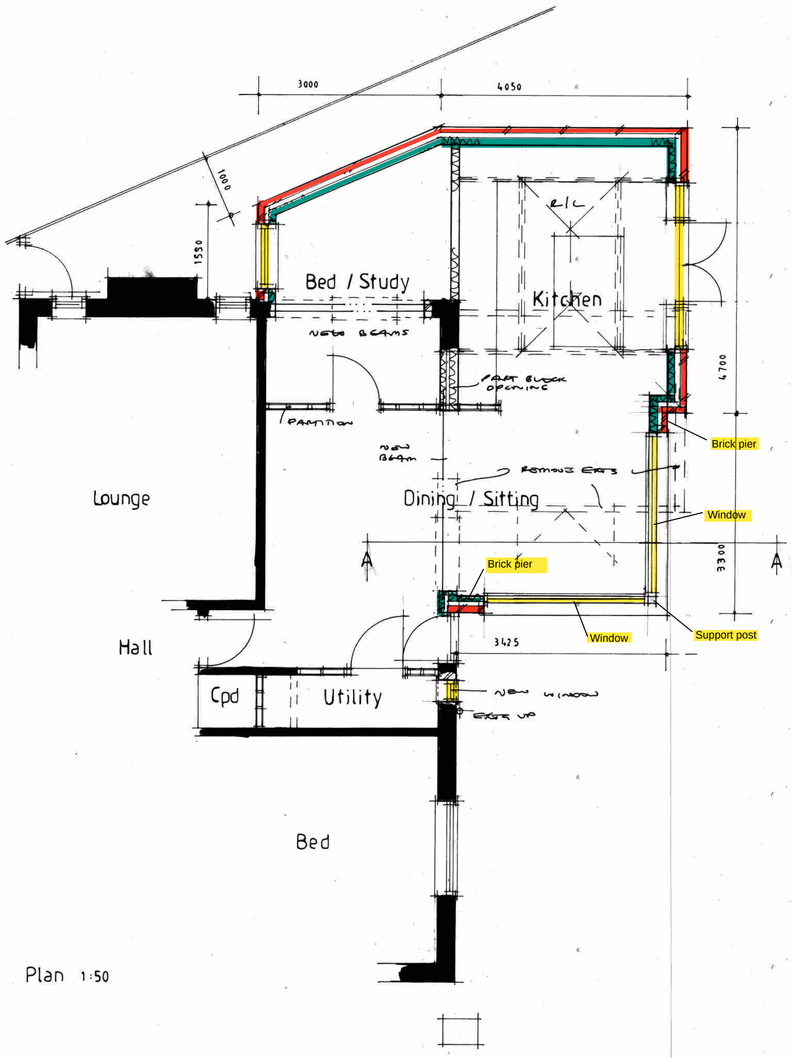


Plan 1:50

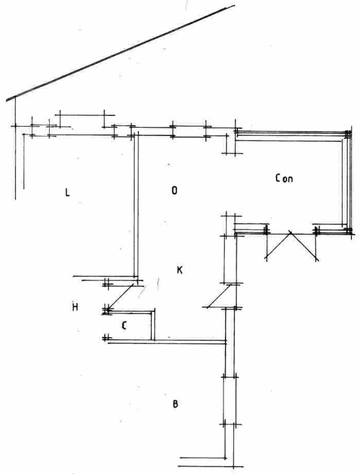


Existing plan 1:100

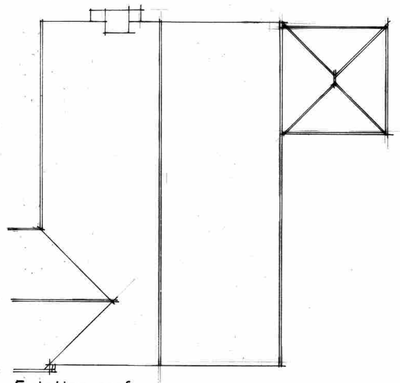

Existing roof

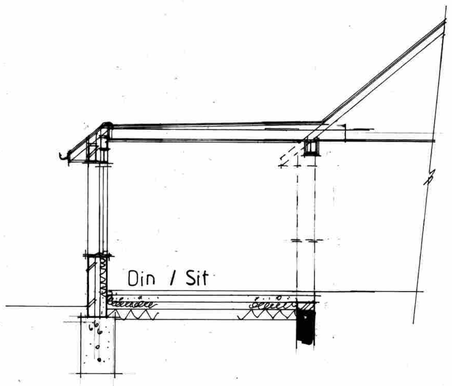

Section AA 1:50

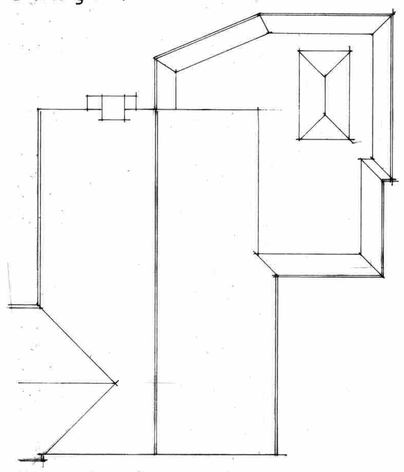

Proposed roof 1:100

C			
B	Further highlighting added to TP requirements	Apr 24	IS
A	Highlighting added to floor plan	Apr 24	IS

AJ SALTER & SON
Architectural Technicians
and Surveyors
50 WINDSOR ROAD, WORTHING,
WEST SUSSEX, BN11 2LY
Tel/Fax: (01903 209496)
E-mail: ajsalterandson@hotmail.com

Client	Mr & Mrs Howard		
Address	4 Alinora Close : Worthing		
Drawing	Extension and alterations	No.	0724:1 (B)
Scale	1:50 1:100 1:500 1:1250	Drawn IS	Date Feb 24