
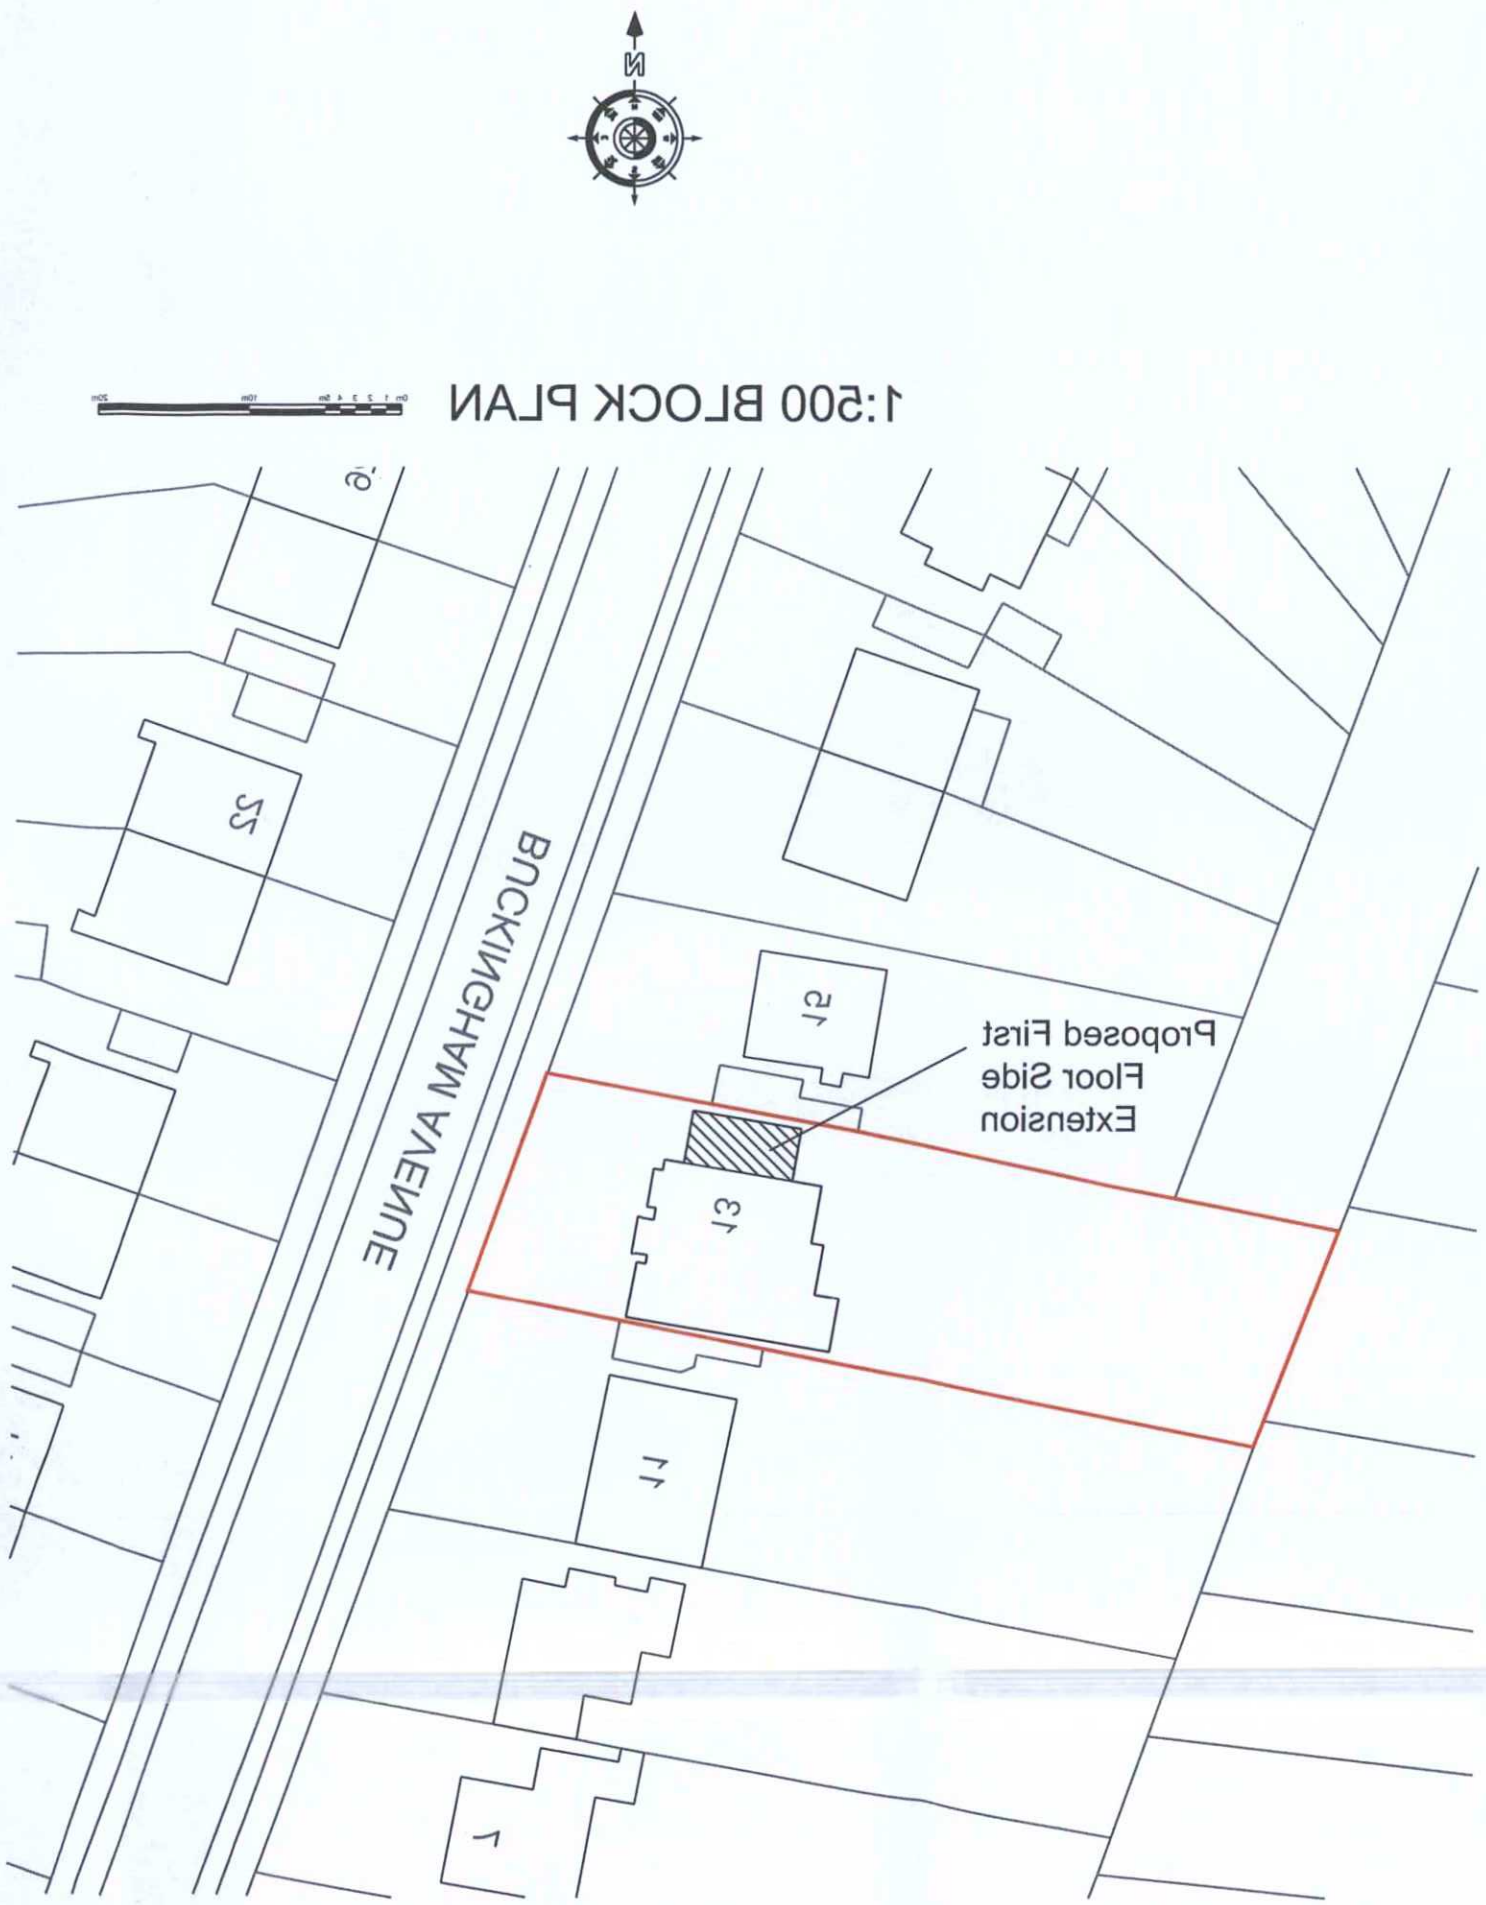


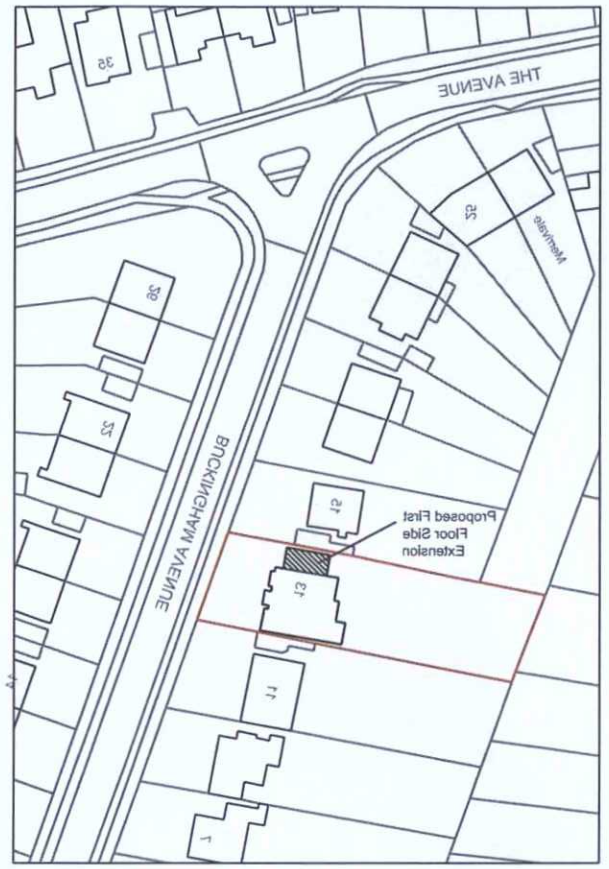

1:1250 LOCATION PLAN

ADUR & WORTHING
PLANNING SERVICES
P AWDM/0817/13
DATE VALID 15 JUL 2013

REV	DATE	BY	AMENDMENT

folkes architects
THE DESIGN STUDIO
54 High Street
Steyning
West Sussex
BN44 3RD
t. 01903 888629
f. 01903 816499
info@folkesarchitects.co.uk

CLIENT
Mr & Mrs Ford

JOB TITLE
13 Buckingham Avenue
Shoreham
West Sussex
BN43 5GL

DRAWING TITLE
Proposed First Floor Side Extension

DATE	SCALE	DRAWN BY
	1:1250/1:500	MF
		CHECKED BY -

JOB NO.	DRAWING NO.	REVISION
1314	1.02	-