





GROUND FLOOR PLAN

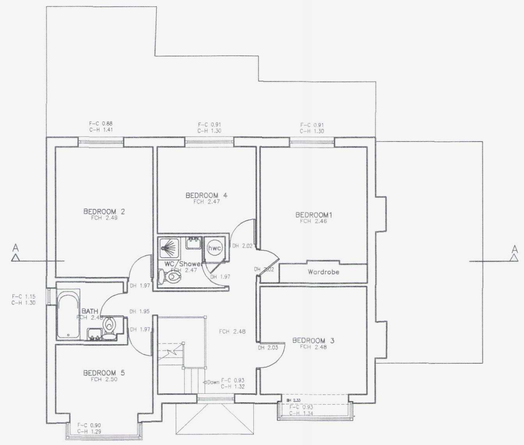


FIRST FLOOR PLAN

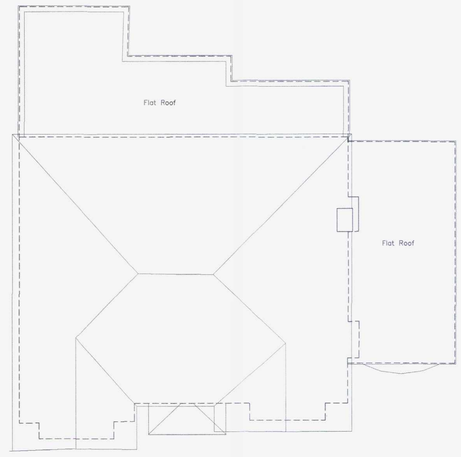

ROOF PLAN



EAST ELEVATION

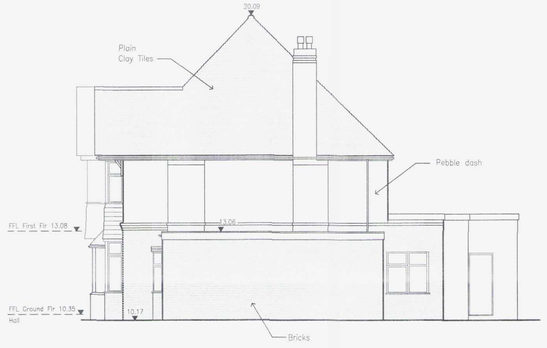

NORTH ELEVATION




WEST ELEVATION




SECTION A–A



Scale 1:100

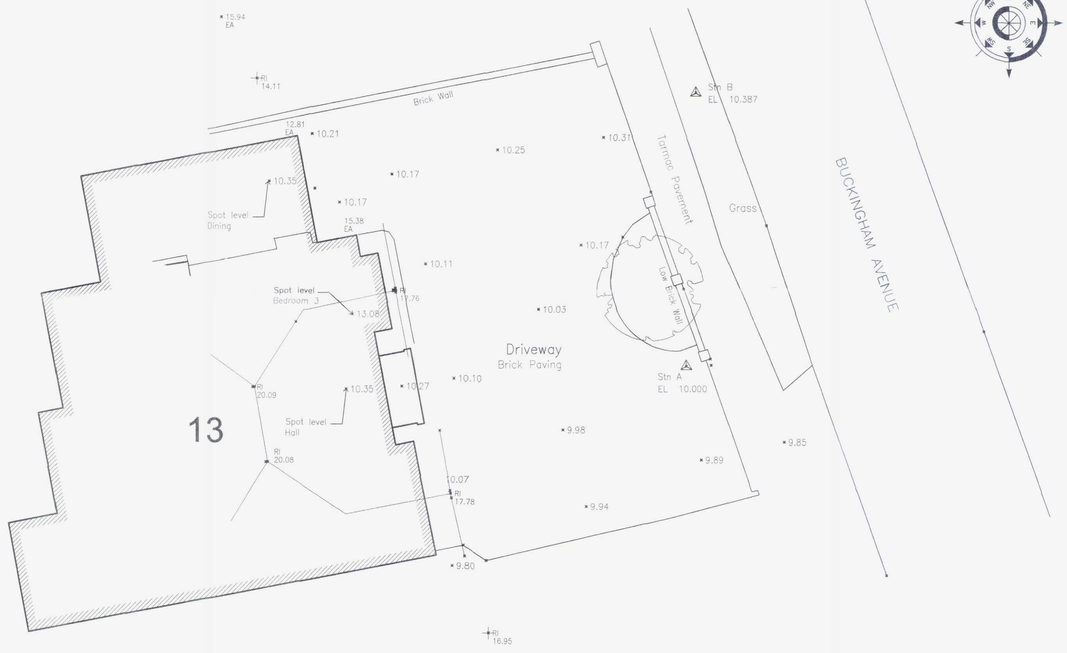

TOPOGRAPHICAL SURVEY (Partial)
Scale 1:100

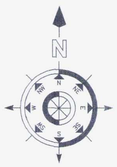

NOTES

DO NOT SCALE OFF THIS DRAWING
CHECK ALL DIMESIONS ON SITE BEFORE ANY WORK IS COMMENCED
ALL GOODS MATERIALS AND WORKMANSHIP MUST CONFORM WITH CURRENT BUILDING REGULATIONS, BRITISH STANDARDS AND CODES OF PRACTICE
COPYRIGHT OF THIS DRAWING IS RETAINED BY THE ARCHITECT AND IT MUST NOT BE REPRODUCED WITHOUT WRITTEN CONSENT

PLANNING
APP. NO. 0817/13
VALID 15 JUL 2013

KEY:

FCH 2.42	Ceiling Height
F-C 0.78 C-H 0.95	Window – Floor to Cill Window – Cill to Head
DH 2.02	Door Height
FFL First Flr	Finish Floor Level

REV	DATE	BY	AMENDMENT
A	01.06.13		Added Rear Elevation

folkes architects
THE DESIGN STUDIO
94 High Street
Steyning
West Sussex
BN44 3RD
t. 01903 816829
f. 01903 816496
info@folkesarchitects.co.uk

CLIENT
Mr. & Mrs. Ford

JOB TITLE
13 Buckingham Avenue
Shoreham
West Sussex

DRAWING TITLE
Existing Plans, Elevations & Section
Topographical Survey

DATE	SCALE	DRAWN BY	CHECKED BY
22.04.13	1:100	DJ	MF

JOB NO.	DRAWING NO.	REVISION
1314	1.01	A