DO NOT SCALE DRAWING EXCEPT FOR PLANNING PURPOSES
ALL DIMENSIONS TO BE CHECKED ON SITE

CEMENT FIBRE BOARDS

WHITE PVC-U WINDOW FRAME (B)

EXISTING PANTILES REUSED WHERE POSSIBLE FOR PROPOSED GABLE ROOF COVERING. ANY NEW TILES TO MATCH EXISTING.

PROPOSED GABLE TO BE CEMENT FIBRE BOARDS.

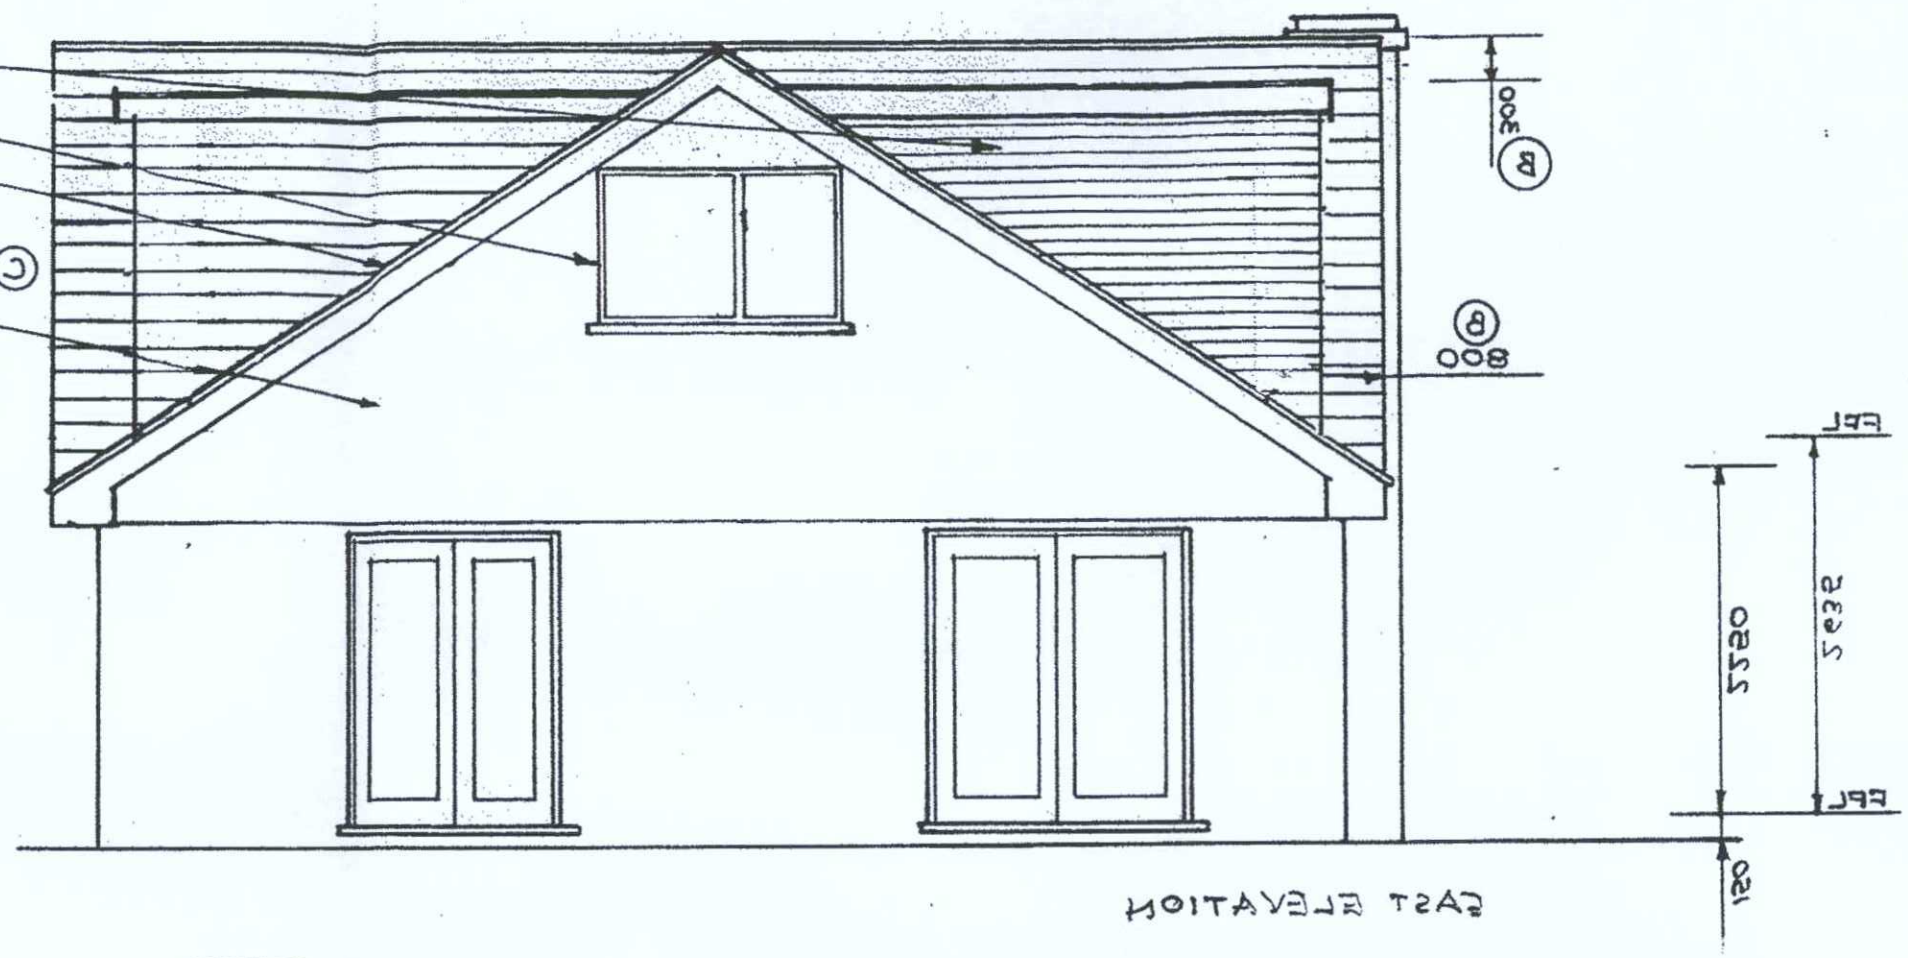

AMENDMENT

ADUR & WORTHING PLANNING SERVICES	
PLAN	AWDM/ 0591/13
DATE VALID	21/11/13

CEMENT FIBRE BOARDING.

WHITE PVC-U WINDOW FRAMES TO BE THE SAME WIDTH AS THE CENTRE WINDOW OF THE GROUND FLOOR BAY BELOW (1800)

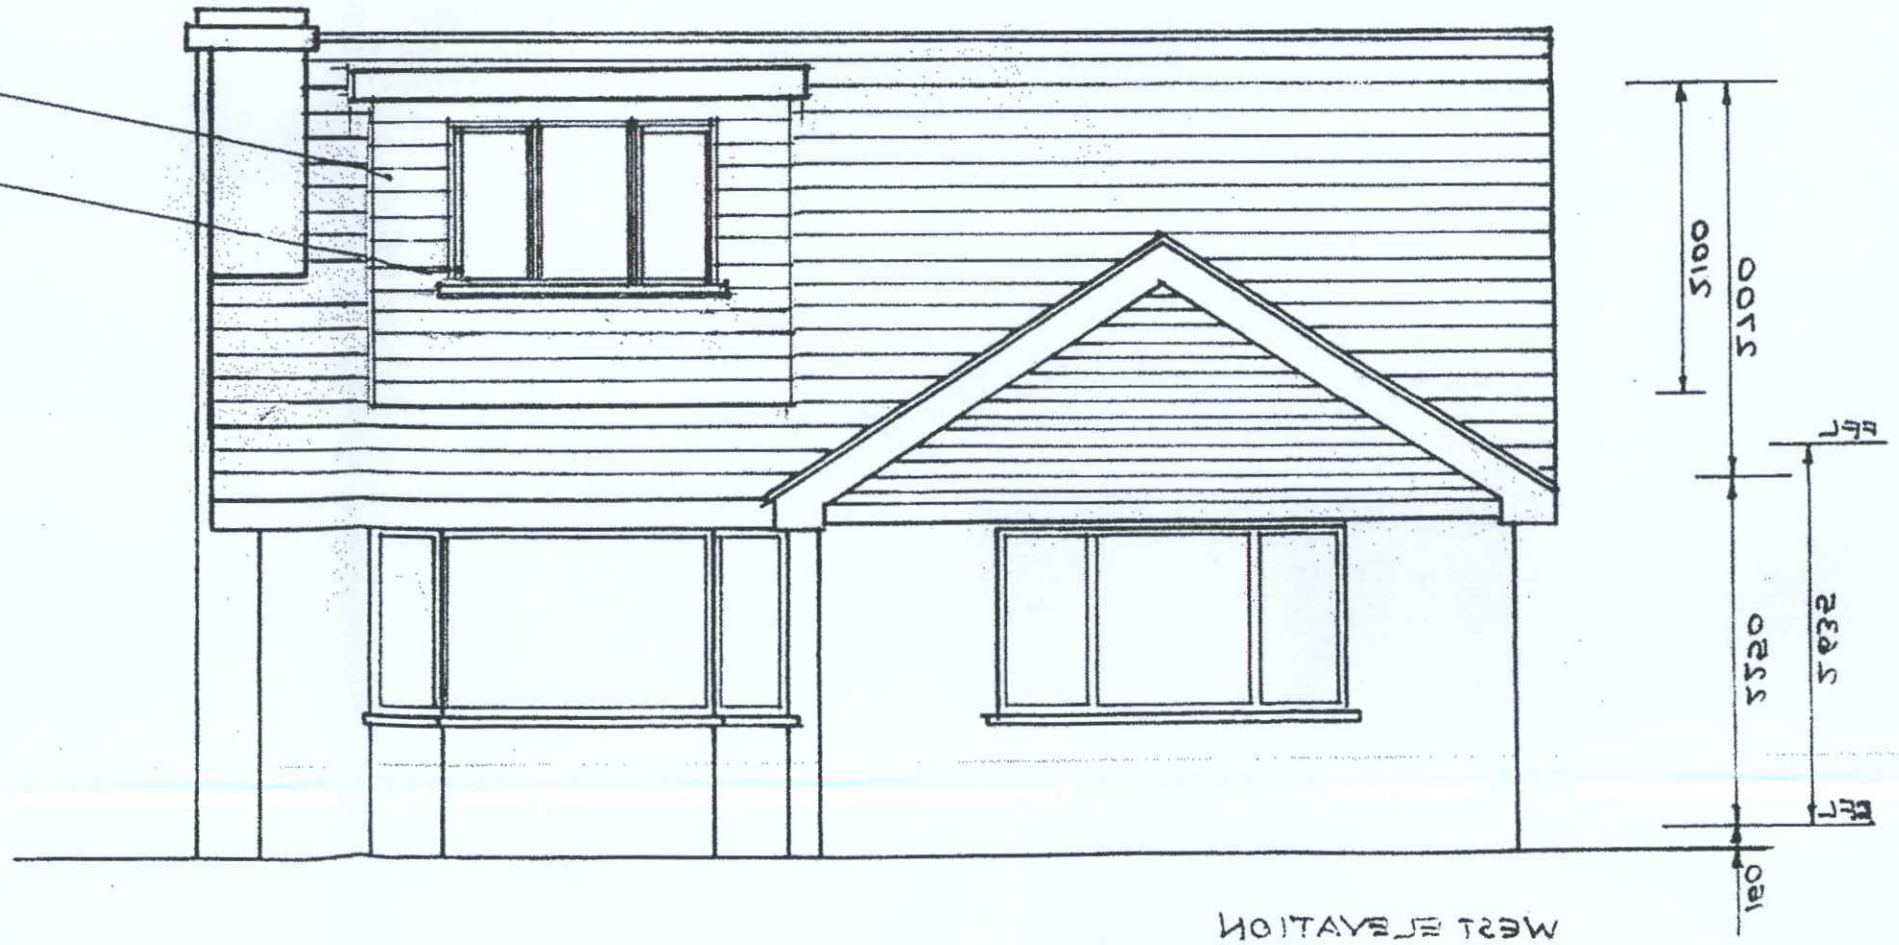

REV - C - DORMER OMITTED 7/1/13

NOTE -A

PROPOSED LOFT EXTENSION
4 WINTERTON WAY, SHOREHAM-BY-SEA
PROPOSED EAST AND WEST ELEVATIONS
SCALE 1:50 DATE 28/9/12 REV.B 19/12/2012
DRAWN - H.WILLMAN DRWG NO. WIN-10/A3 REF.