1 to 500 scale @ A3

Block Plan

scale bar
0 4 8 12m

Proposed new shop front window

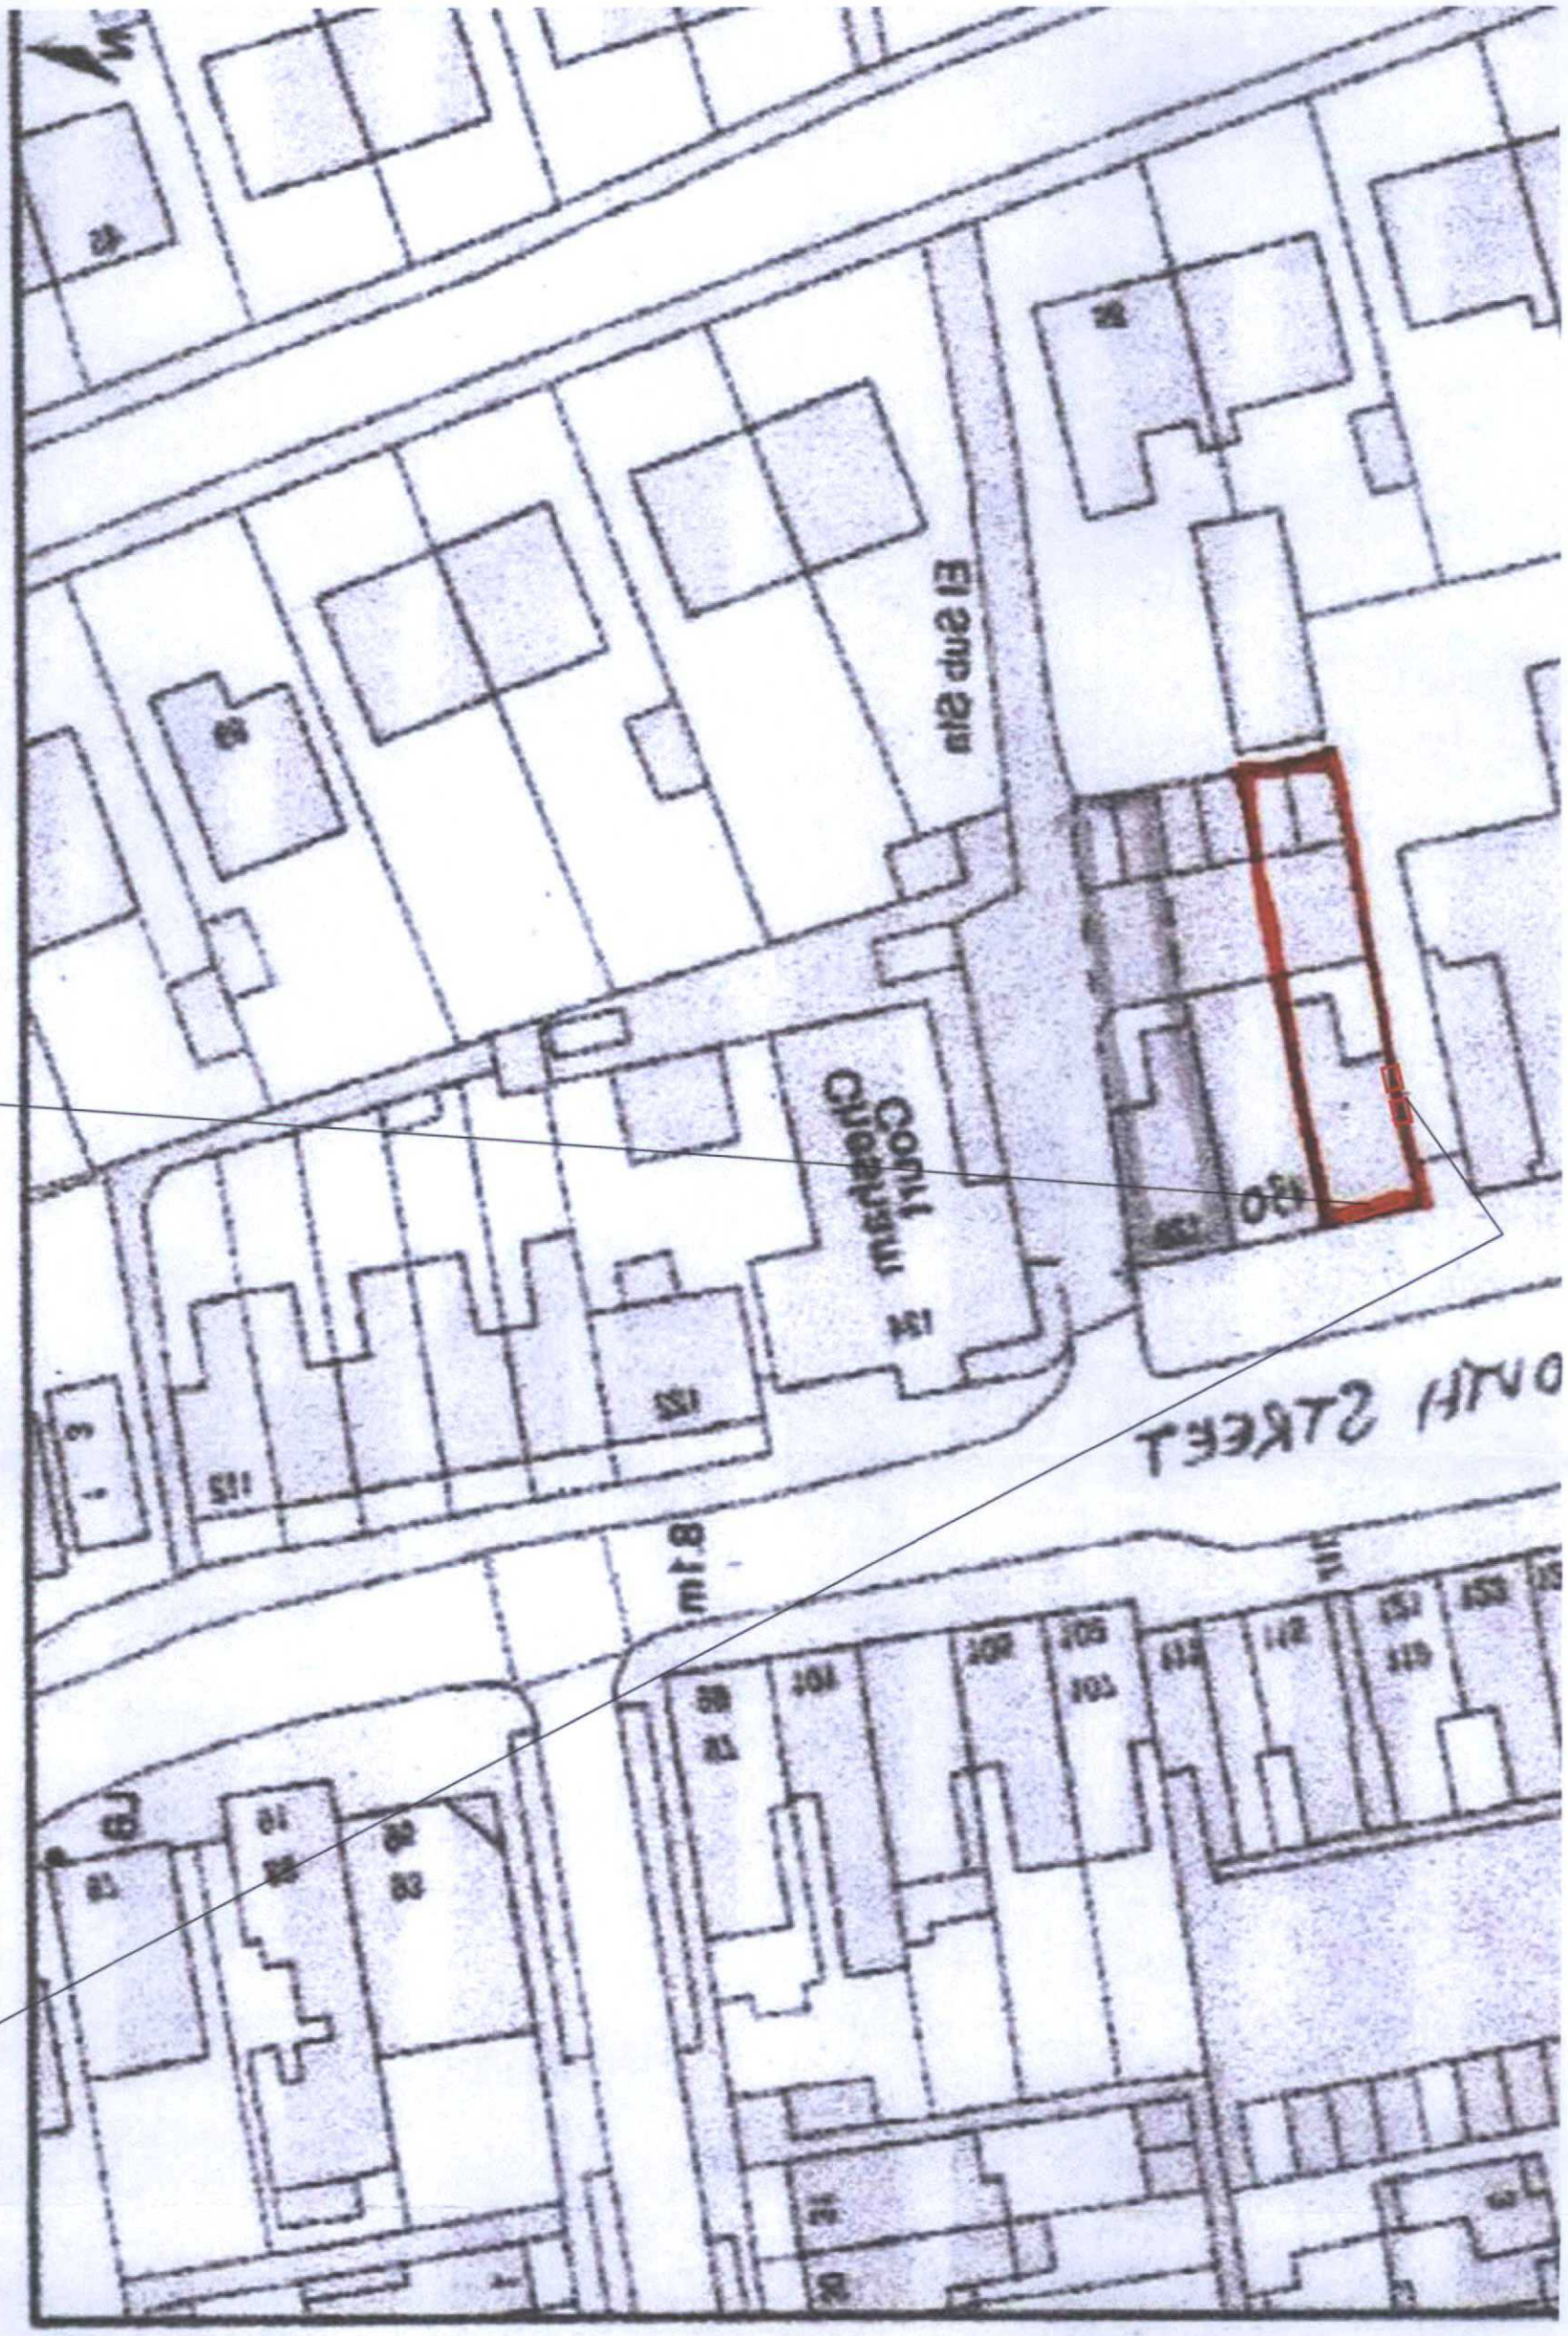
El Sub Stn
Court Museum
152
152
150
150
152
152
152