
ADUR & WORTHING
PLANNING SERVICES

PLAN	AWDM/0571/12
DATE VALID	28 MAY 2012

GARAGE EXTENSION

7 HARDY CLOSE


SHOREHAM BY SEA

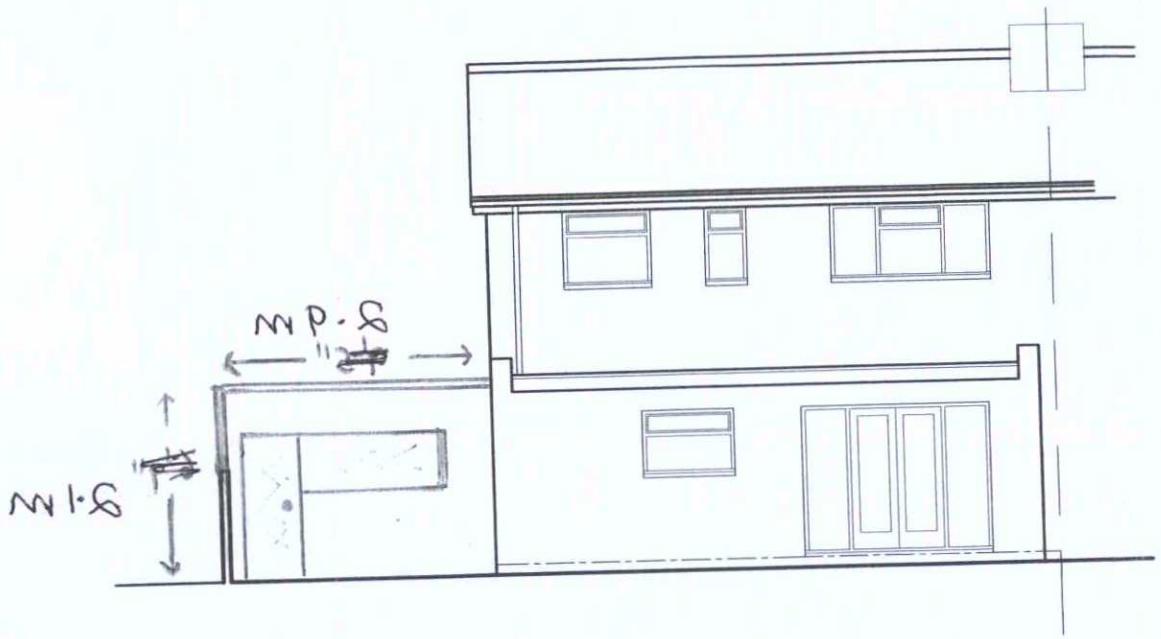


rear elevation



front elevation

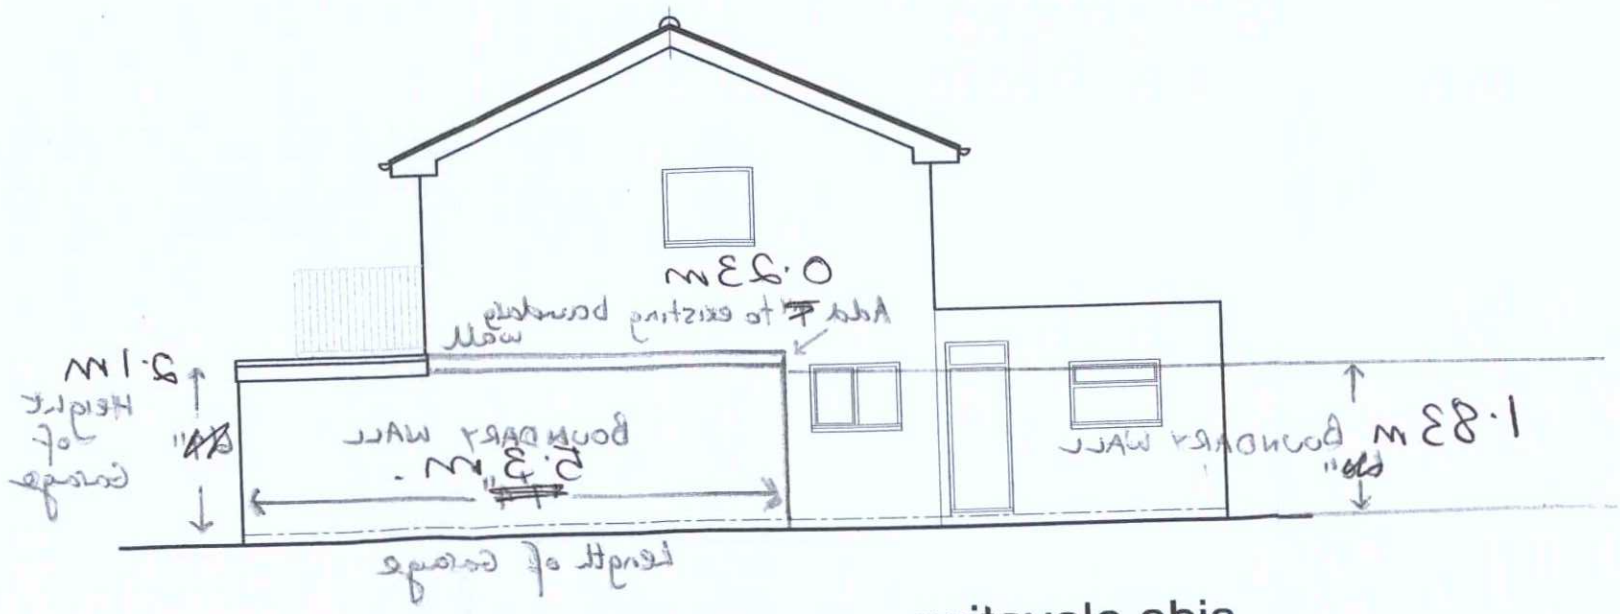

side elevation

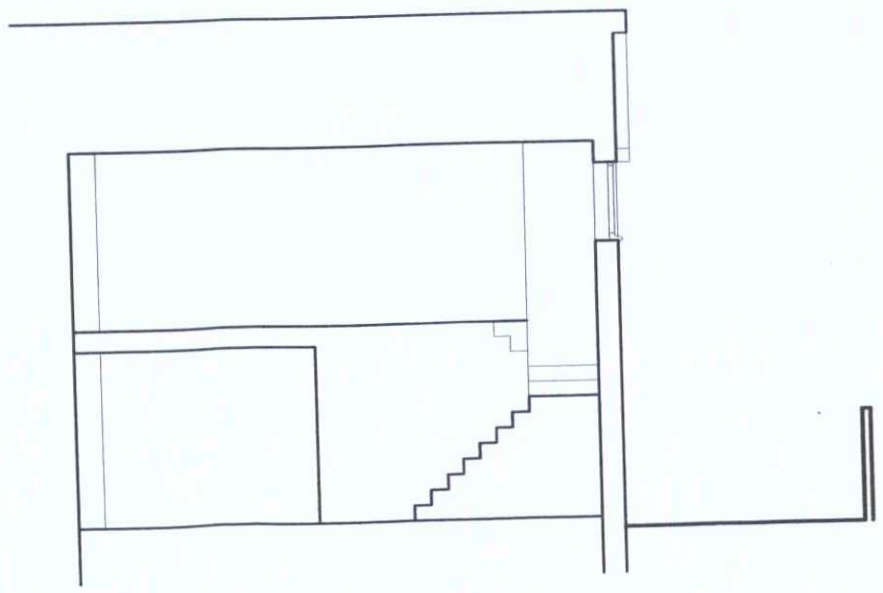

section AA