

This drawing is the copyright of B-Pad Ltd. It is for planning application purposes only and may not be reproduced in whole or in part without permission. Drawings lodged for planning approval may be reproduced by the Planning Authority in accordance with the 'Copyright (Material Open to Public Inspection) (Marking of Copies of Plans and Drawings) Order 1990' and must carry the relevant copyright restriction note. Scaling from this drawing should only be carried out from a print at the scale and size specified within the title block. Responsibility for ensuring correct size reproduction remains with the reader.

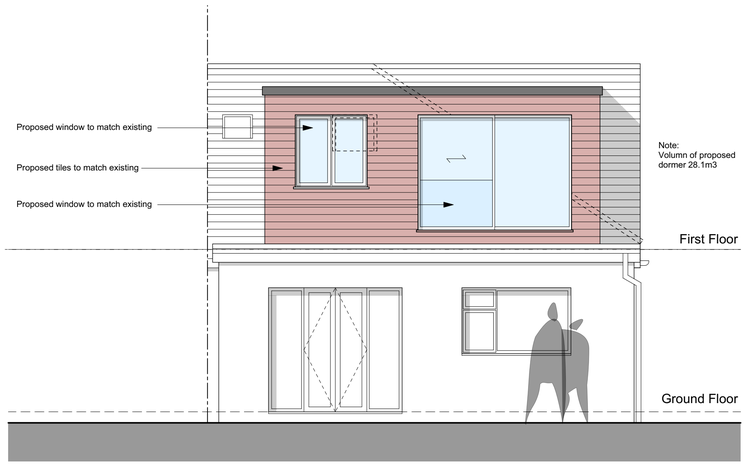


EL Proposed rear north elevation - scale 1:50 @ A1

Scale in Meters
0 1 5

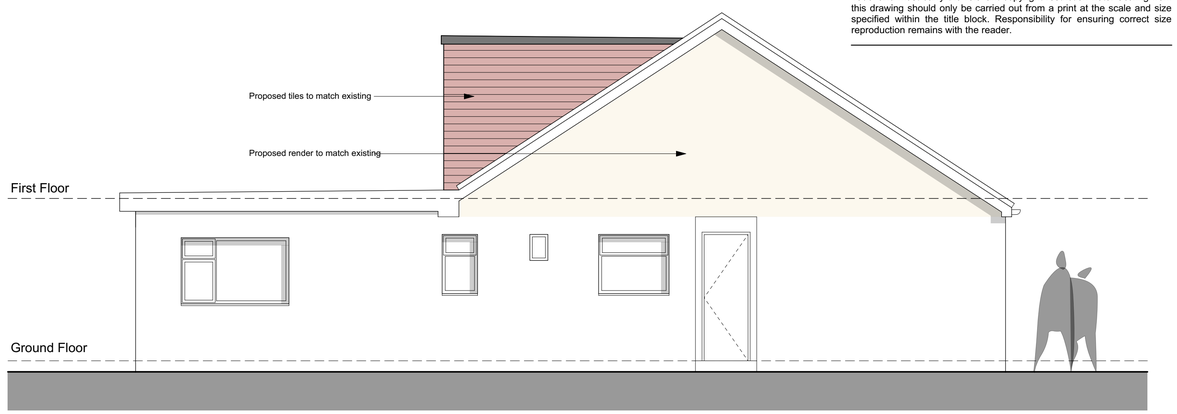

EL Proposed side west elevation - scale 1:50 @ A1

Scale in Meters
0 1 5

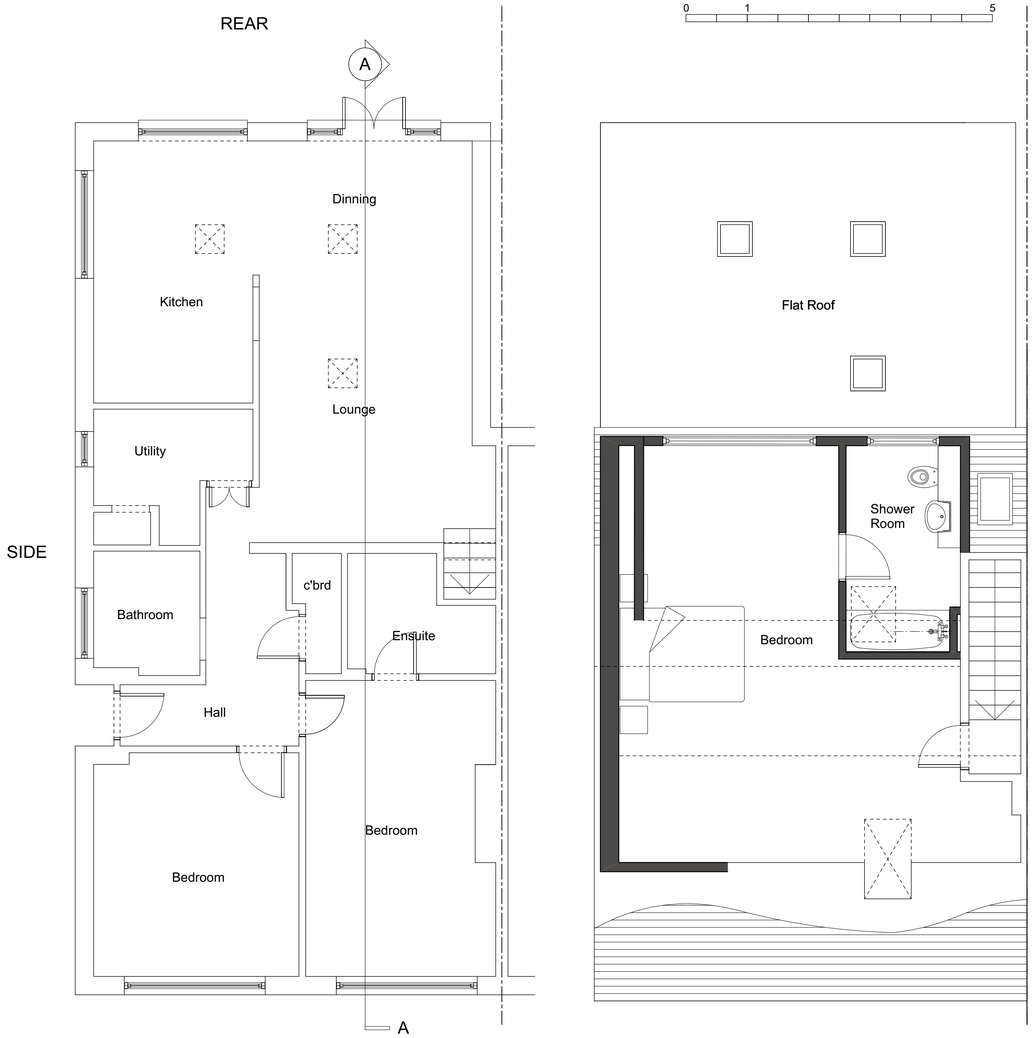


PL Proposed Ground Floor Plan - scale 1:50 @ A1

Scale in Meters
0 1 5

PL Proposed First Floor Plan - scale 1:50 @ A1

Scale in Meters
0 1 5

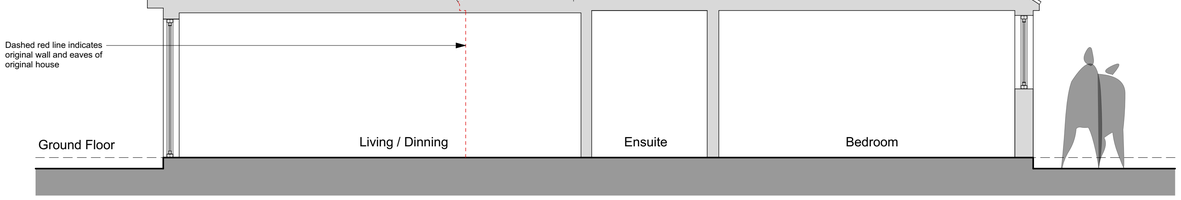

SE Proposed section A-A - scale 1:50 @ A1

Scale in Meters
0 1 5

Rev	Date	Description	By	Chk
B	22.07.22	Original eaves shown. Volumn added.	AB	AB

Client

Mr and Mrs Clarke

Project

27 Hill Farm Way
Southwick
BN42 4YH

Drawing

Proposed Plans Elevations and Section A-A

Scale	Status	Date	Drawn	Checked
1:50	Planning	16/03/20	AB	AB

Drawing No. **Revision**

5016-P-101 **B**