

This drawing is the copyright of B-Pad Ltd. It is for planning application purposes only and may not be reproduced in whole or in part without permission. Drawings lodged for planning approval may be reproduced by the Planning Authority in accordance with the 'Copyright (Material Open to Public Inspection) (Marking of Copies of Plans and Drawings) Order 1990' and must carry the relevant copyright restriction note. Scaling from this drawing should only be carried out from a print at the scale and size specified within the title block. Responsibility for ensuring correct size reproduction remains with the reader.

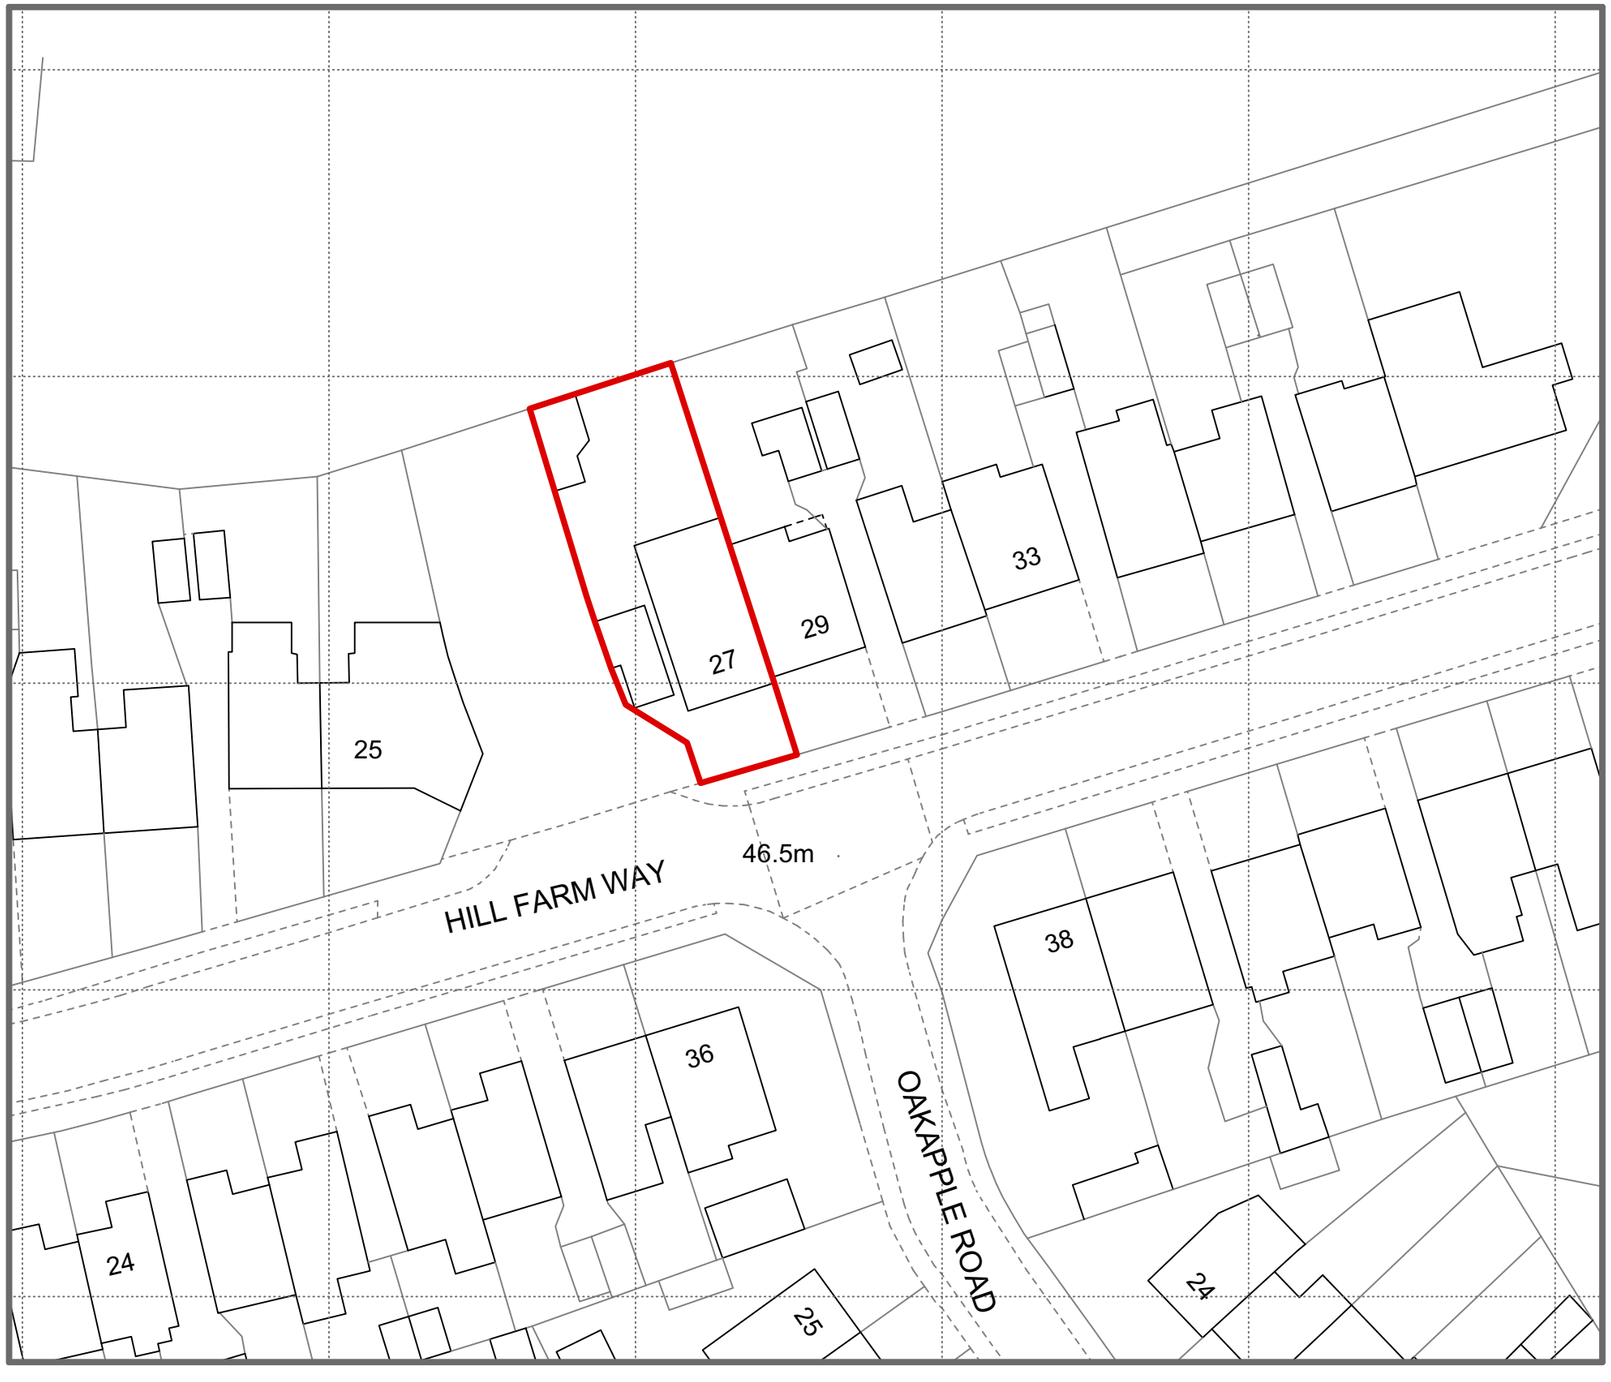

Block Plan 1:500

0 10 20
metres

© Crown copyright 2022 Ordnance Survey 100053143

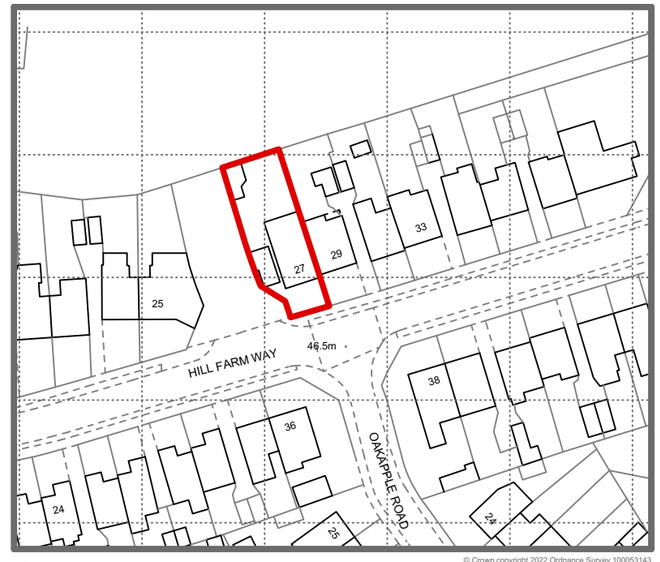

OS Map 1:1250

0 10 20 30 40
metres

© Crown copyright 2022 Ordnance Survey 100053143

Rev	Date	Description	By	Chk

Client

Mr and Mrs Clarke

Project

27 Hill Farm Way
Southwick
BN42 4YH

Drawing

OS Map and Block Plan

Scale	Status	Date	Drawn	Checked
1:500/1:1250	Planning	16/03/20	AB	AB

Drawing No. **Revision**

5016-P-90