

Existing West Elevation

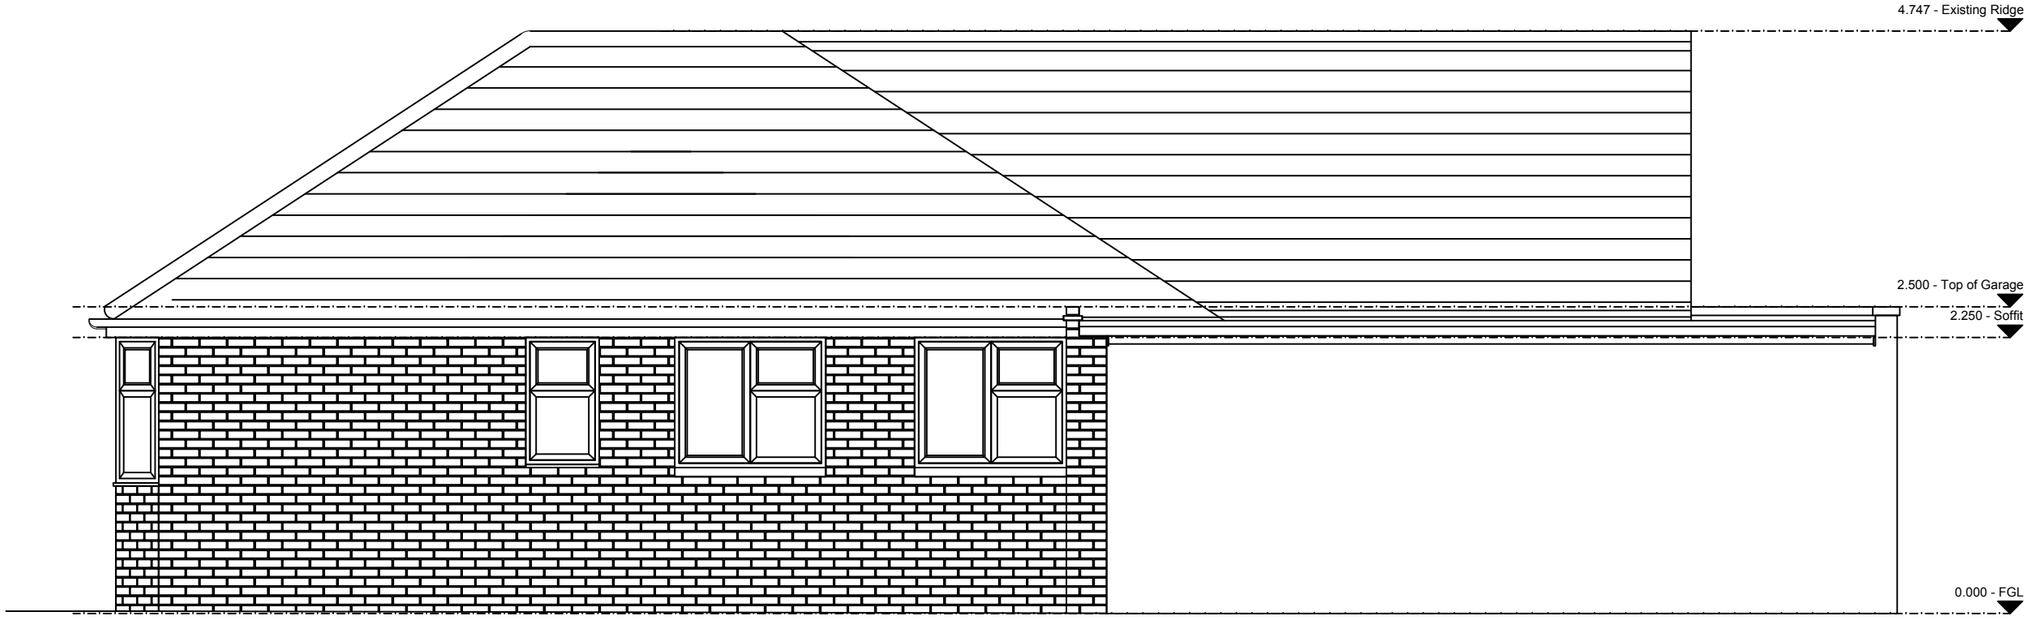

Proposed West Elevation

NOTES
DO NOT SCALE THIS DRAWING
THIS DRAWING IS COPYRIGHT CBLS CONSULTANTS
ALL DIMENSIONS TO BE CONFIRMED ON SITE
ANY INCONSISTENCIES TO BE REPORTED TO THE DESIGN TEAM IMMEDIATELY

DRAWING STATUS CODES - BS1192:2007
S0 - Initial Status or WIP
S1 - Suitable for co-ordination
S2 - Suitable for information
S3 - Suitable for review and comment
S4 - Suitable for stage approval
D1 - Suitable for costing
D2 - Suitable for tender
D3 - Suitable for contractor design
D4 - Suitable for manufacture/procurement
An etc - Approved & accepted as stage complete
Bn - Partially signed-off
CR - As construction record

0 0.5m 1.0m 1.5m 2.0m 2.5m

Rev	Date	Comment	L1 - L2
P05	29.12.2017	Building Direction Updated	LS
P04	12.12.2017	Location Directions Updated	LS
P03	27.11.2017	Revised to Client Comments	LS
P02	17.11.2017	Planning Issue	LS
P01	01.11.2017	First Issue	LS

Key - L1 = level 1 drawn L2 - level 2 checked

29 Benon-Stock Road,
Staines, Middelsex, TW19 6AN
T +44 (0)7703001216
E luke@cblsconsultants.co.uk
W www.cblsconsultants.co.uk

CLIENT
Mrs C L Williams

15, Nursery Close, Shoreham-by-sea
BN43 6GJ

PROJECT
Rear and Side Single Storey Extension and Garage

TITLE
Existing / Proposed West Elevations

SCALE @ A3	PURPOSE OF ISSUE	
1:50	PLANNING	
CBLS PROJECT No.	STATUS	REVISION
[CBLS_D_0003]	S4	P05

DRAWING NUMBER
NRSY2-CBLS-01-ZZ-DR-A-L-1703