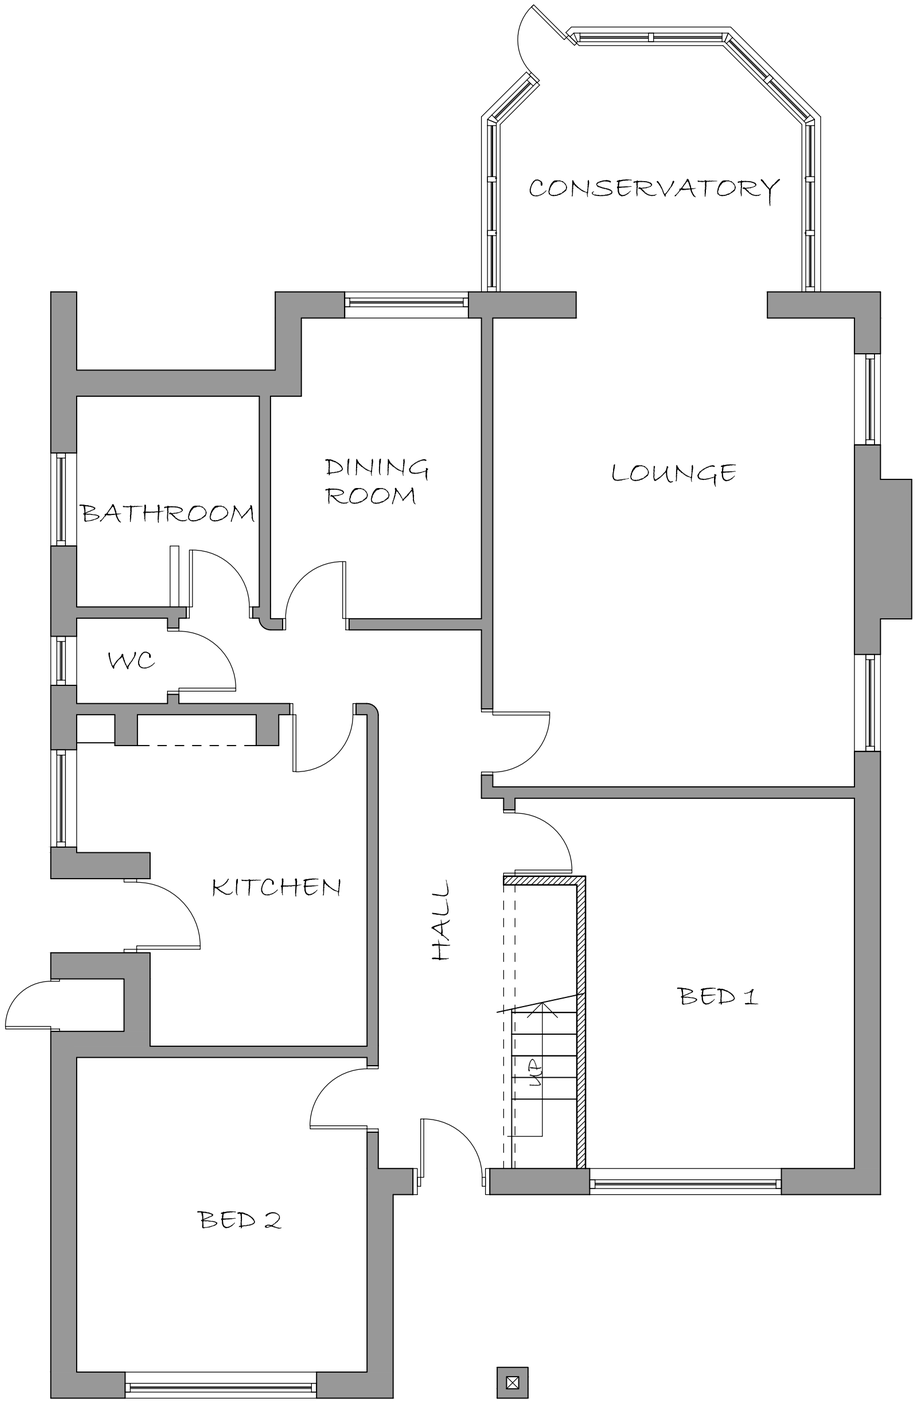

PROPOSED GROUND FLOOR PLAN
(1:50)

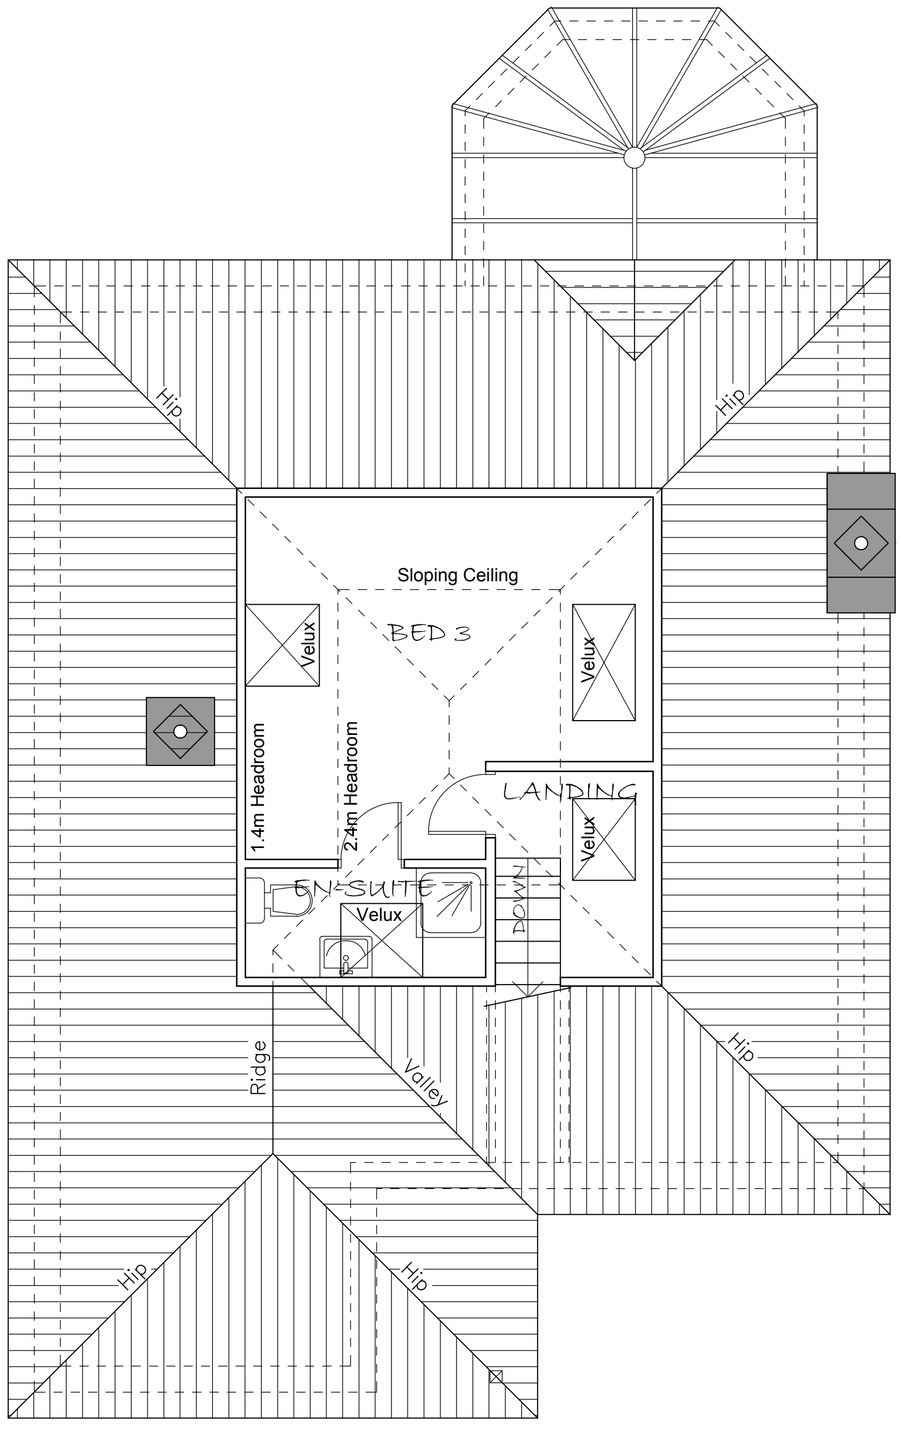

PROPOSED 1st FLOOR LAYOUT/ROOF PLAN
(1:50)

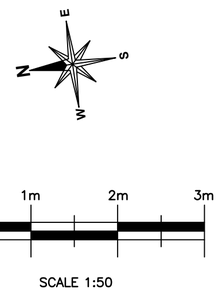

SCALE 1:50

A	17.04.12	Velux sizes amended	ATC
-	21.03.12	Issued for Planning Permission	ATC
MK	DATE	REVISION	BY

JOB TITLE
Loft Conversion to
58 Boundstone Lane, Lancing
West Sussex, BN15 9QP

CLIENT
Mr. T. Larkin

SCALES	DRG. SIZE
1:50	A2

DATE	DRAWN	CHECKED
March 2012	ATC	

DRAWING TITLE
Proposed Floor Plans

ANDREWS NEWBY PARTNERSHIP
CONSULTING STRUCTURAL & CIVIL ENGINEERS
Forder House, High St.
Buriton, Petersfield,
Hampshire.
GU31 5RX
Tel: (01730) 266944
Fax: (01730) 265836
name@andrewsnewby.co.uk

DRAWING No.	REVISION
3144/PL/05	A