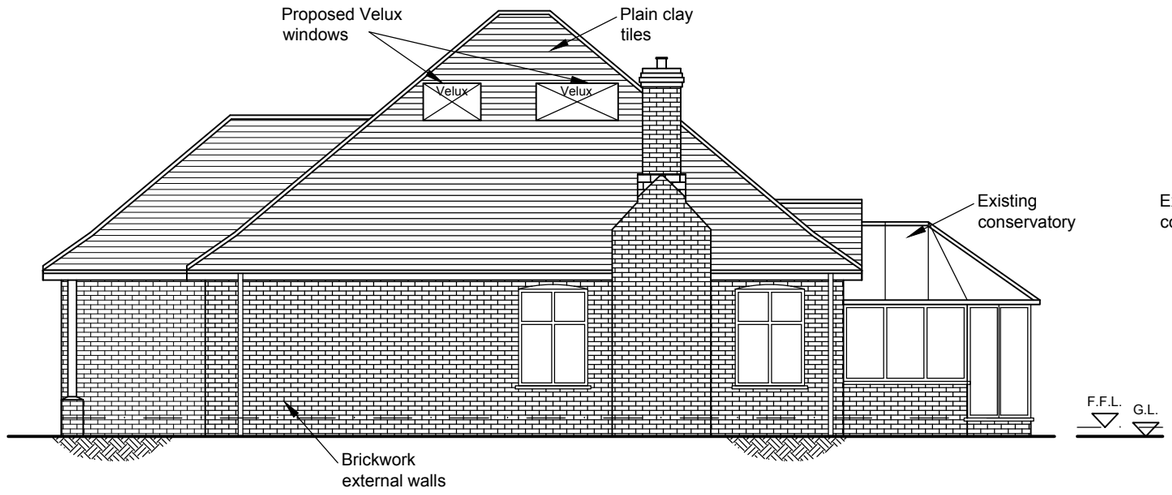

PROPOSED SOUTH (SIDE) ELEVATION
(1:100)

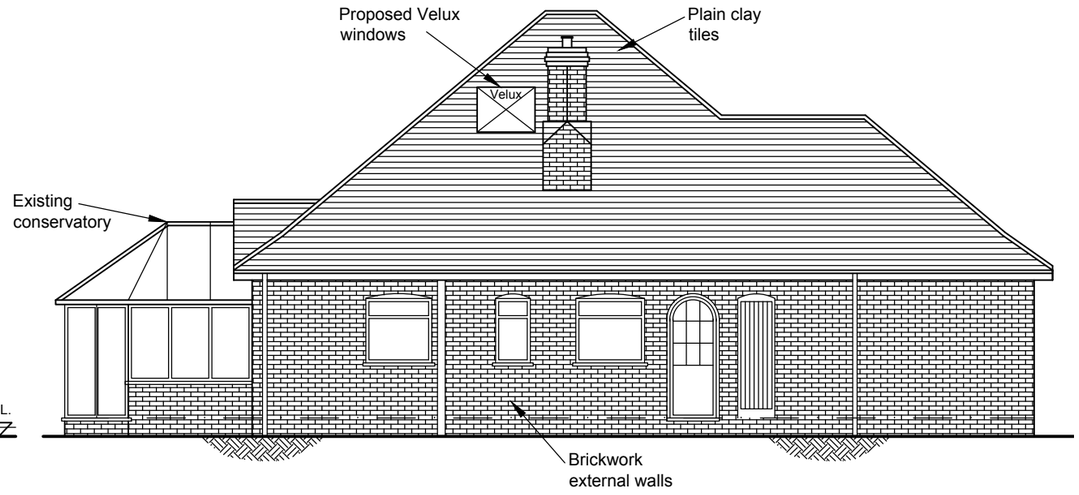

PROPOSED NORTH (SIDE) ELEVATION
(1:100)

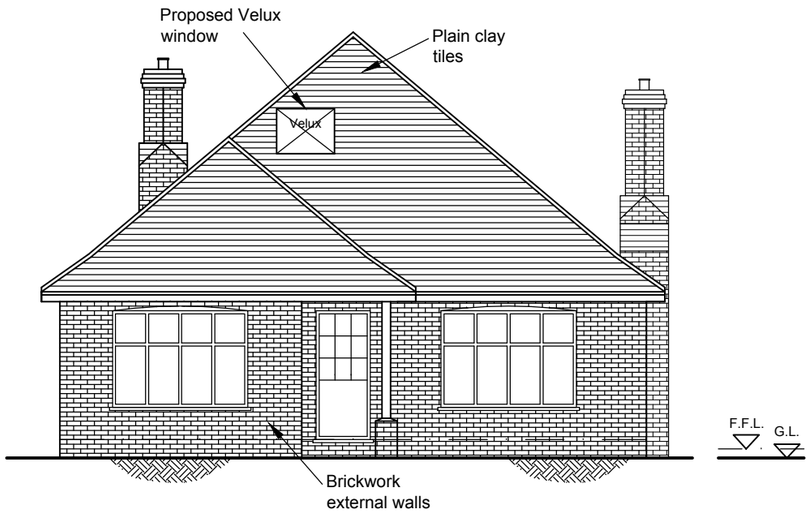

PROPOSED WEST (FRONT) ELEVATION
(1:100)

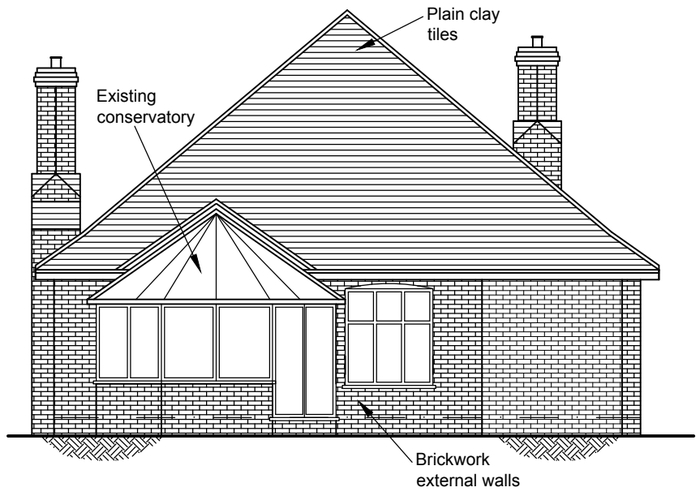

PROPOSED EAST (REAR) ELEVATION
(1:100)

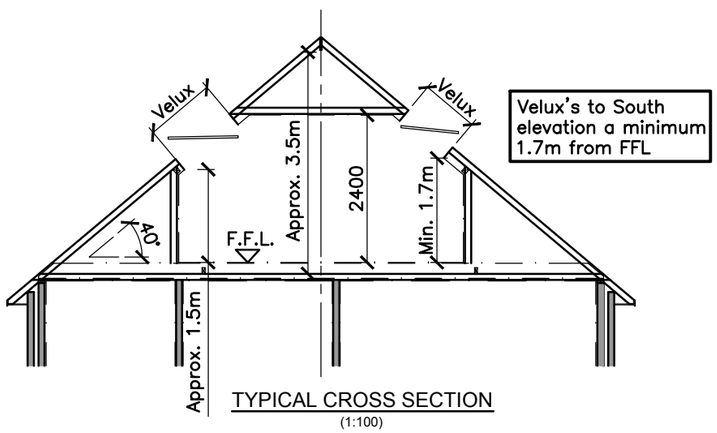

TYPICAL CROSS SECTION
(1:100)

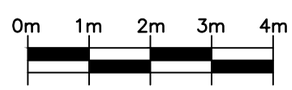

SCALE 1:100

MK	DATE	REVISION	BY
A	17.04.12	Velux sizes amended, East/West elevation labelled correctly, typical cross section added.	ATC
-	21.03.12	Issued for Planning Permission	ATC

JOB TITLE
Loft Conversion to
58 Boundstone Lane, Lancing
West Sussex, BN15 9QP

CLIENT
Mr. T. Larkin

SCALE	DRG. SIZE
1:100	A3

DATE	DRAWN	CHECKED
March 2012	ATC	

DRAWING TITLE
Proposed Elevations

ANDREWS NEWBY PARTNERSHIP
CONSULTING STRUCTURAL & CIVIL ENGINEERS
Forder House, High St.
Buriton, Petersfield,
Hampshire.
GU31 5RX
Tel: (01730) 266944
Fax: (01730) 265836
name@andrewsnewby.co.uk

DRAWING No.	REVISION
3144/PL/06	A